

Signage Proposal

Updateable graphic area using digitally printed vinyl pricing



Fully guaranteed
inflation-proof
funeral plans from
£2995*

Fully guaranteed
inflation-proof
funeral plans from
£2995*



LILAC

SO LILAC
C50 M40 Y0 K0

BLUE

Pantone®
2757
Perspex 744 blue

WHITE



Client
Co-op Funeralcare

Location
Widley, Portsmouth

Drawing
004-061-101

Revision
K

SCALE	SHEET SIZE	DRAWN	CHKD	DATE
1:NA	A3	NRM	SMcD	08/01/18

Key2 Group
Unit C4,
Hazleton Intchng
Lakesmere Road
Horndean
PO8 9JU

08450 55 44 33
info@key2uk.com
www.key2uk.com

THIS DRAWING IS THE COPYRIGHT OF THE KEY2 GROUP AND MAY NOT BE COPIED, ALTERED OR REPRODUCED IN ANY FORM, OR PASSED TO A THIRD PARTY WITHOUT THE WRITTEN CONSENT OF THE KEY2 GROUP.

DIMENSIONS SHOULD BE CHECKED AND VERIFIED ON SITE AND ANY DISCREPANCIES SHOULD BE REPORTED TO THE DESIGNER.

DO NOT SCALE FROM THIS DRAWING, EXCEPT FOR PLANNING PURPOSES. USE FIGURED DIMENSIONS ONLY.

IF IN DOUBT ASK FOR CONFIRMATION

Signage Proposal



LILAC

SO LILAC
C50 M40 Y0 K0

BLUE

Pantone®
2757
Perspex 744 blue

WHITE



Client

Co-op Funeralcare

Location

Widley, Portsmouth

Drawing

Revision

004-061-102

K

SCALE	SHEET SIZE	DRAWN	CHKD	DATE
1:5	A3	NRM	SMcD	08/01/17

Key2 Group

Unit C4,

Hazleton Intchng

Lakesmere Road

Horndean

PO8 9JU

08450 55 44 33

info@key2uk.com

www.key2uk.com

THIS DRAWING IS THE COPYRIGHT OF THE KEY2 GROUP AND MAY NOT BE COPIED, ALTERED OR REPRODUCED IN ANY FORM, OR PASSED TO A THIRD PARTY WITHOUT THE WRITTEN CONSENT OF THE KEY2 GROUP.

DIMENSIONS SHOULD BE CHECKED AND VERIFIED ON SITE AND ANY DISCREPANCIES SHOULD BE REPORTED TO THE DESIGNER.

DO NOT SCALE FROM THIS DRAWING. EXCEPT FOR PLANNING PURPOSES, USE FIGURED DIMENSIONS ONLY.

IF IN DOUBT ASK FOR CONFIRMATION


Fascia Layout and Positioning - Custom Letters




Main Fascia 1 - Purple PMS2715 with applied letters (trough lit) - Face Dimension 4960 x 700mm with 30mm Returns.



Main Fascia 2 - Purple PMS2715 with applied letters (trough lit) - Face Dimension 5120 x 700mm with 30mm Returns.

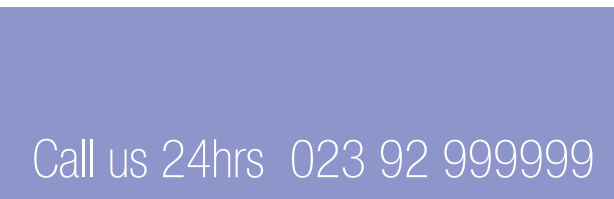

Plain Panel 2 qty - To be wrapped
Face Dimensions 1820 x 570mm

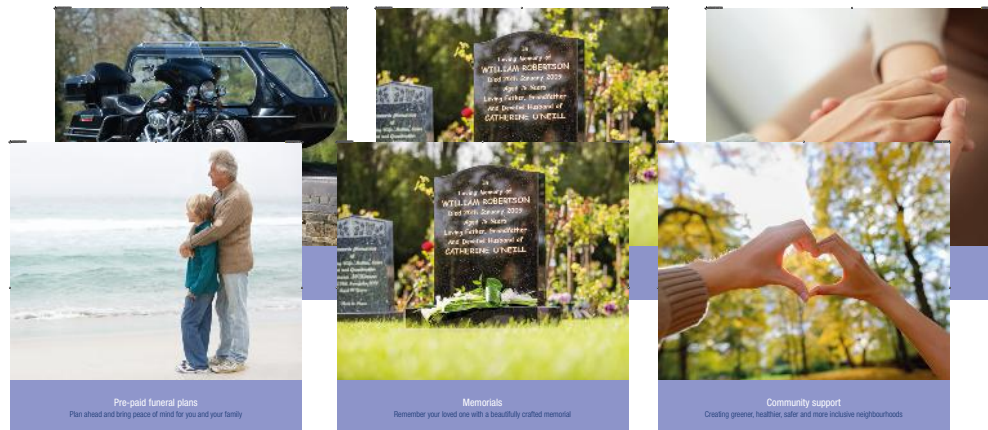


1090mm x 1090mm double sided di-bond
window boards on wire kits


1958mm x 2415mm graphic panel in
Panatrim frame, black anodised finish.




A3 3mm di-bond parking signs
with digital print applied x4

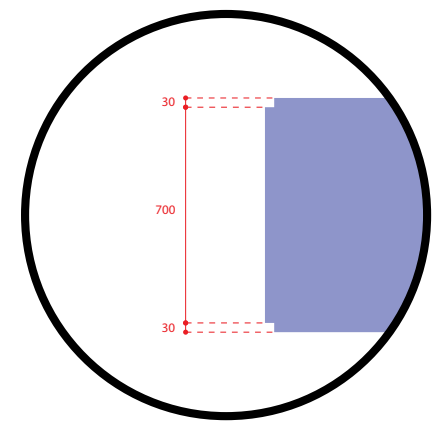

Main Fascia 1

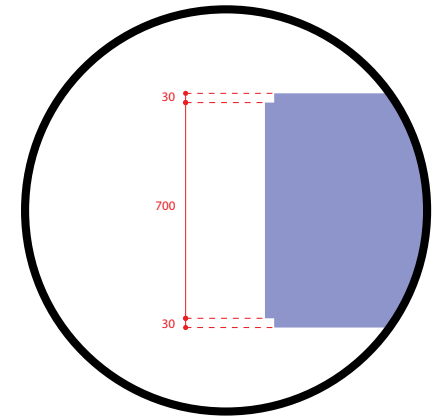

Main Fascia 2

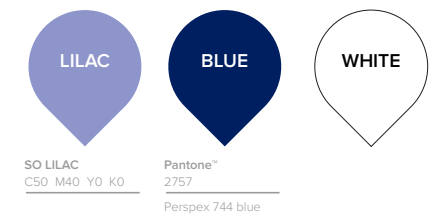

Proj Sign - Purple PMS2715 2 qty
Face Dimensions 600 x 600mm
with 60mm Returns

Bracket 590 x 590mm (made from 50x25 Aluminium box)

Client

Co-op Funeralcare

Location

Widley, Portsmouth

Drawing

Revision

004-061-101

K

SCALE	SHEET SIZE	DRAWN	CHKD	DATE
1:50	A3	NRM	SMcD	08/01/17

Key2 Group
Unit C4,
Hazleton Intchnge
Lakesmere Road
Hordean
PO8 9JU

08450 55 44 33

info@key2uk.com

www.key2uk.com


THIS DRAWING IS THE COPYRIGHT OF THE KEY2 GROUP AND MAY NOT BE COPIED, ALTERED OR REPRODUCED IN ANY FORM, OR PASSED TO A THIRD PARTY WITHOUT THE WRITTEN CONSENT OF THE KEY2 GROUP

DIMENSIONS SHOULD BE CHECKED AND VERIFIED ON SITE AND ANY DISCREPANCIES SHOULD BE REPORTED TO THE DESIGNER.


DO NOT SCALE FROM THIS DRAWING, EXCEPT FOR PLANNING PURPOSES. USE FIGURED DIMENSIONS ONLY.

IF IN DOUBT ASK FOR CONFIRMATION


Scaled Elevations

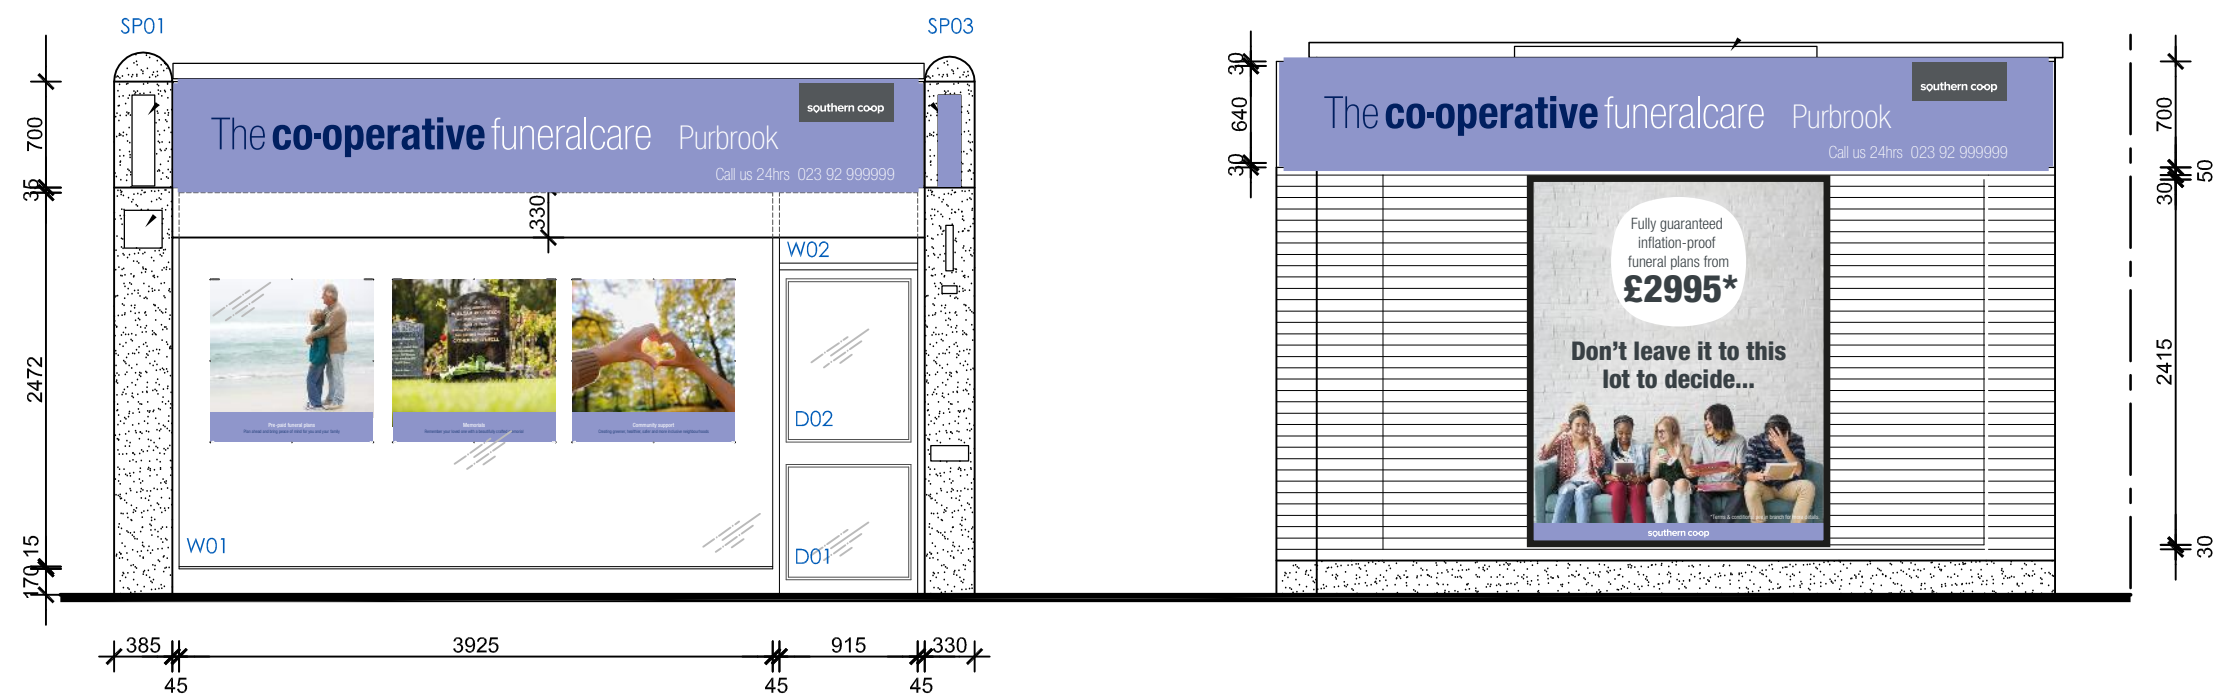

EXISTING FRONT ELEVATIONS

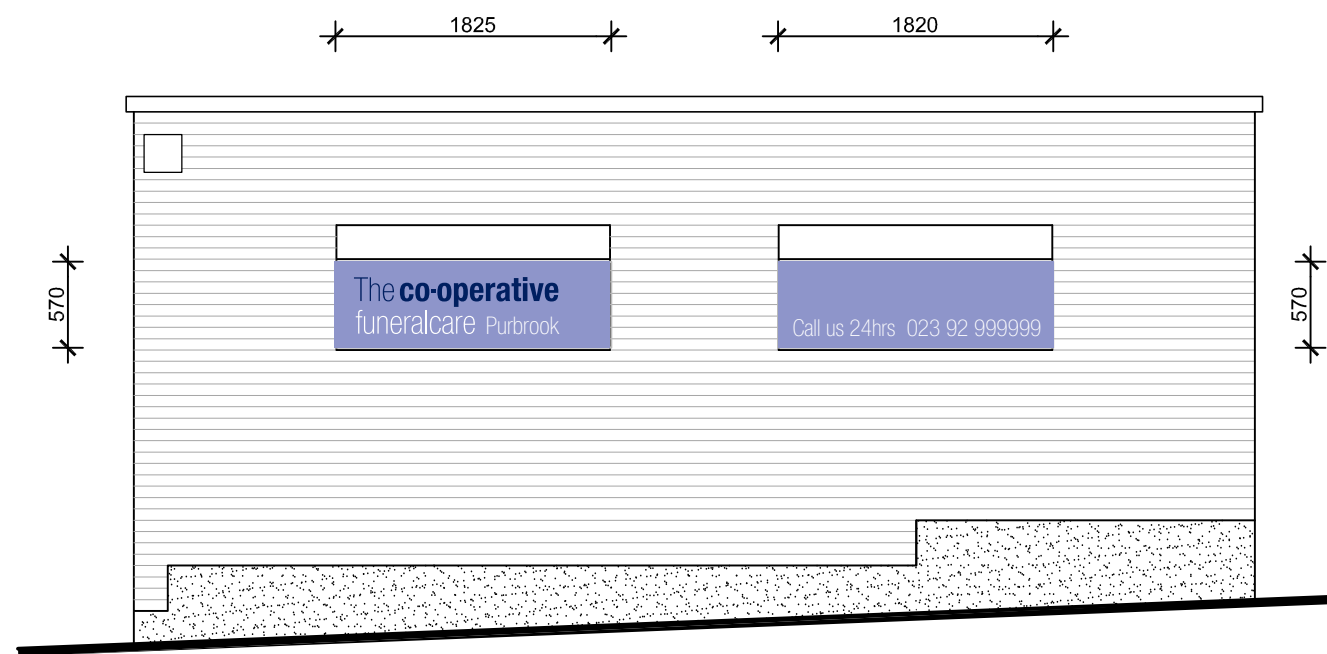

EXISTING SIDE ELEVATION

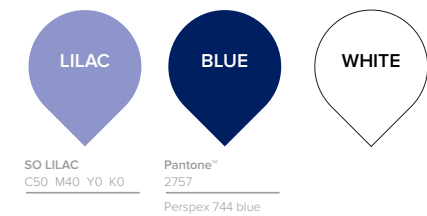

Client
Co-op Funeralcare

Location
Widley, Portsmouth

Drawing
004-061-101

Revision
K

SCALE	SHEET SIZE	DRAWN	CHKD	DATE
1:50	A3	NRM	SMcD	08/01/17

Key2 Group
Unit C4,
Hazleton Intchng
Lakesmere Road
Horndean
PO8 9JU

08450 55 44 33
info@key2uk.com
www.key2uk.com



THIS DRAWING IS THE COPYRIGHT OF THE KEY2 GROUP AND MAY NOT BE COPIED, ALTERED OR REPRODUCED IN ANY FORM, OR PASSED TO A THIRD PARTY WITHOUT THE WRITTEN CONSENT OF THE KEY2 GROUP.

DIMENSIONS SHOULD BE CHECKED AND VERIFIED ON SITE AND ANY DISCREPANCIES SHOULD BE REPORTED TO THE DESIGNER.

DO NOT SCALE FROM THIS DRAWING, EXCEPT FOR PLANNING PURPOSES. USE FIGURED DIMENSIONS ONLY.

IF IN DOUBT ASK FOR CONFIRMATION