


SINGLE STOREY REAR ADDITION
99, KINGS RD, HAYLING I. HANTS.
FOR MR& MRS D. PADMORE.

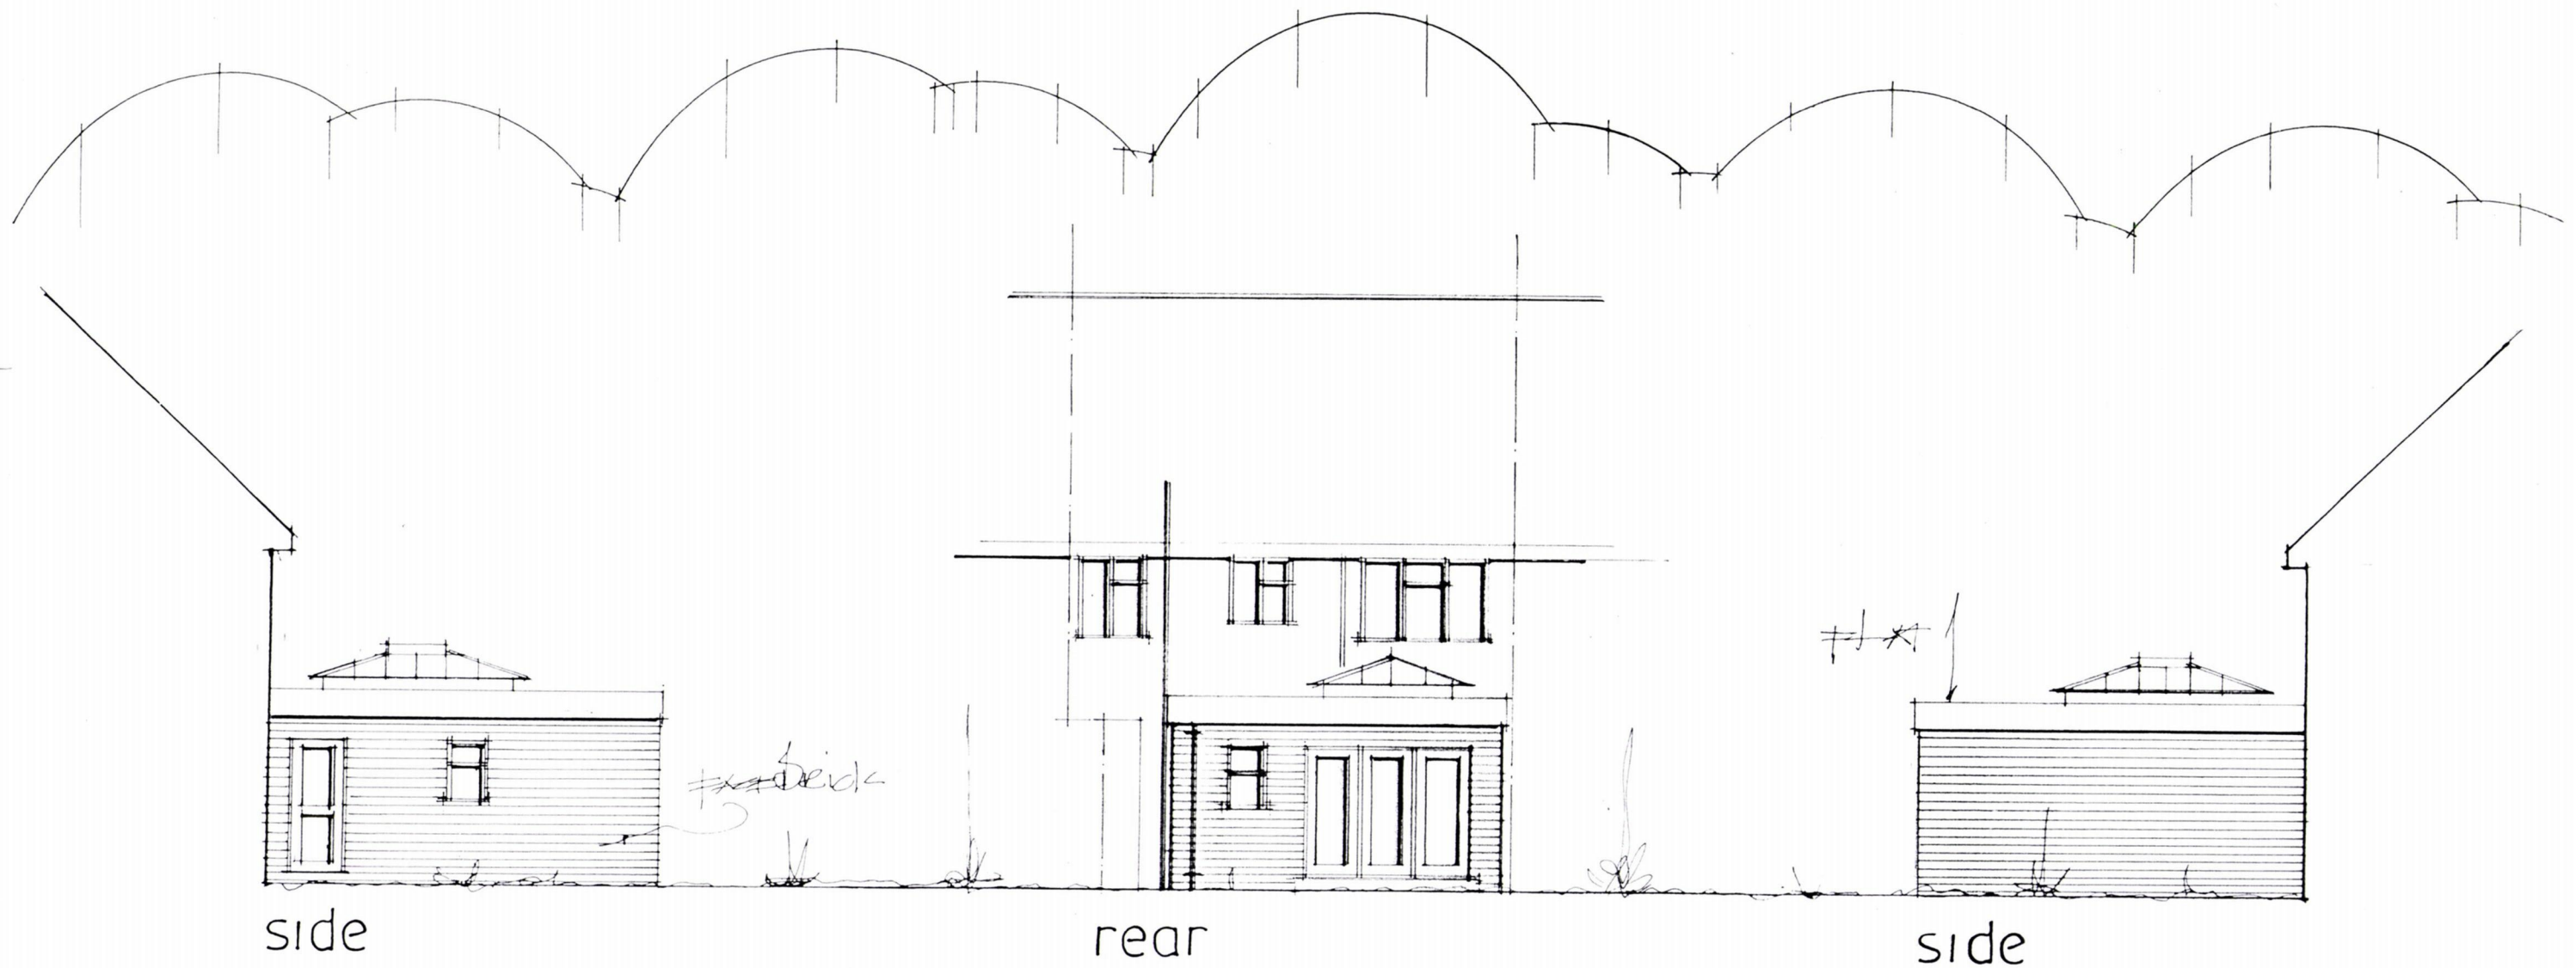

date aug 18
scale 1:100

PROPOSED ELEVATIONS

PETER J. WALKER
ISLAND DESIGN
182 SEAFRONT, HAYLING ISLAND, HANTS
PO11 9AN
TEL ; 02392467571