



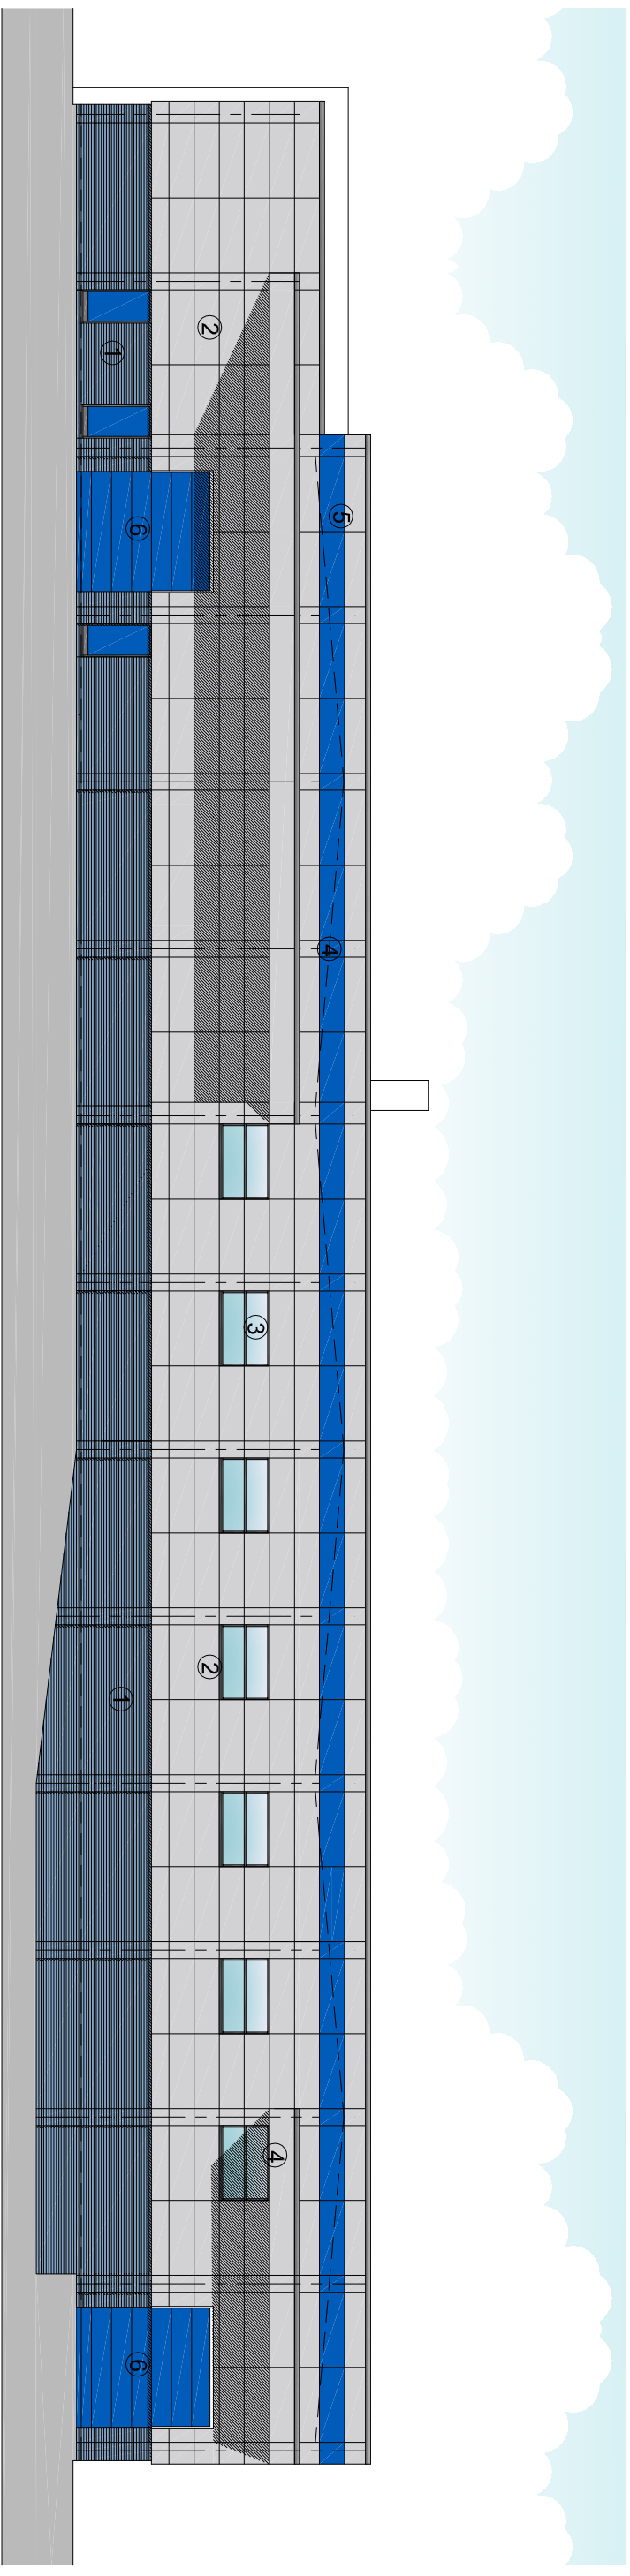

South elevation

proposed materials schedule
① - blue engineering brickwork
② - wall cladding kingspan wall panel (or similar) laid horizontally
③ - grey coloured aluminium windows
④ - kingspan (or similar) insulated roof panel
⑤ - grey pressed metal soffit & fascia system
⑥ - coloured 'up & over' doors
(all materials to local planning authority approval)

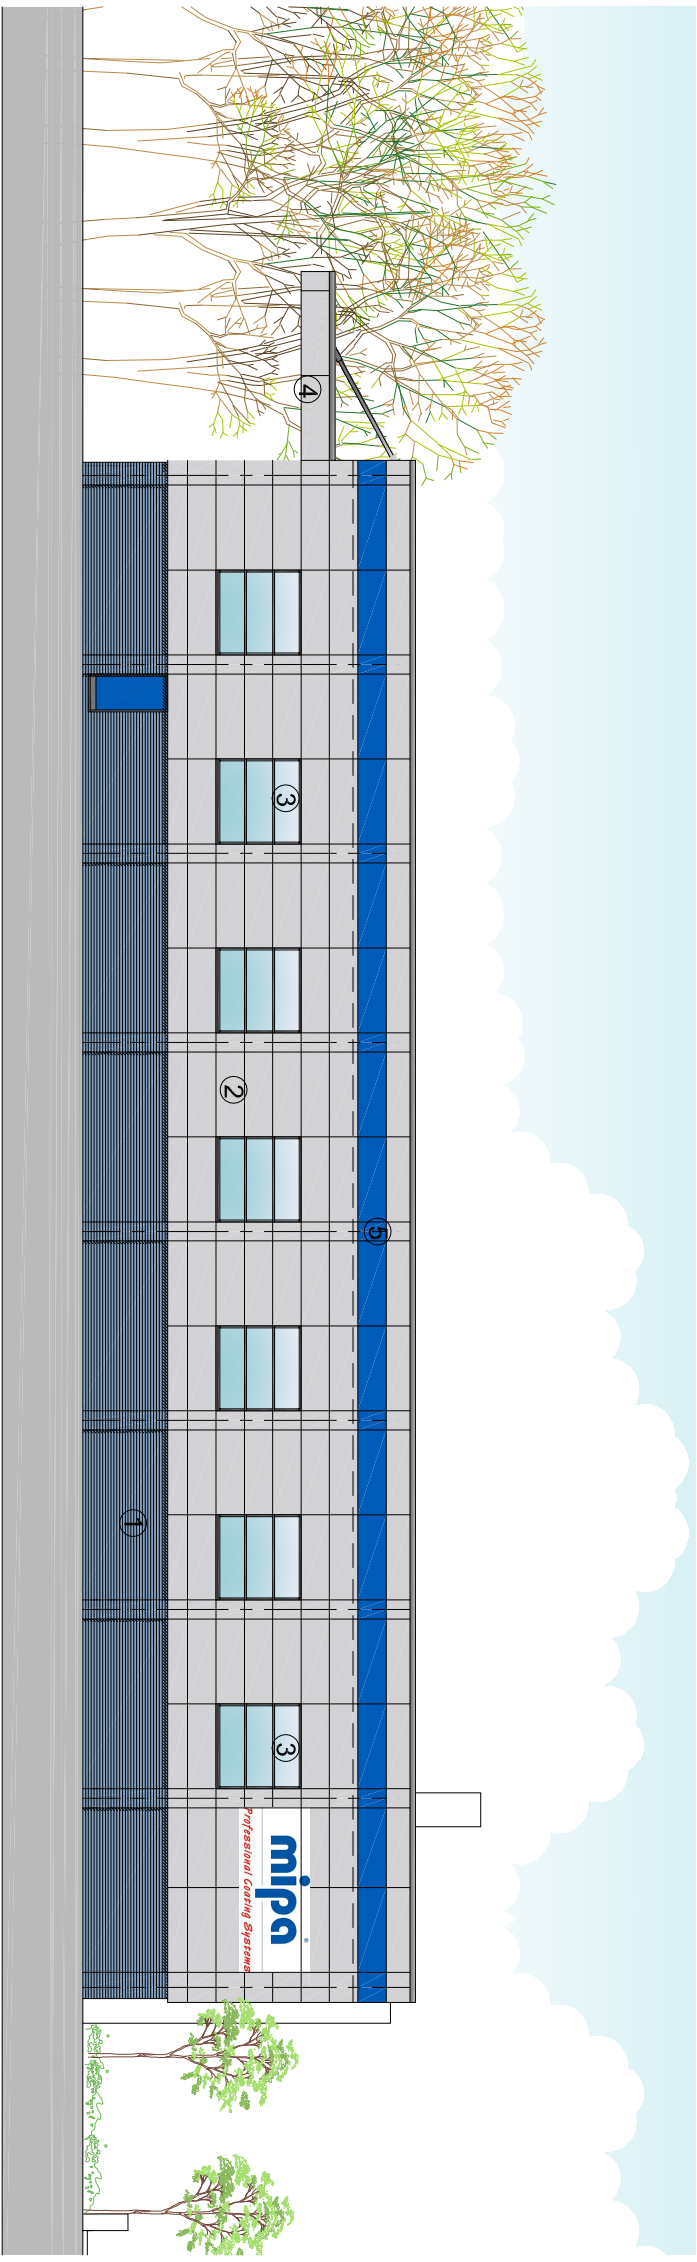

east elevation

[illegible]