


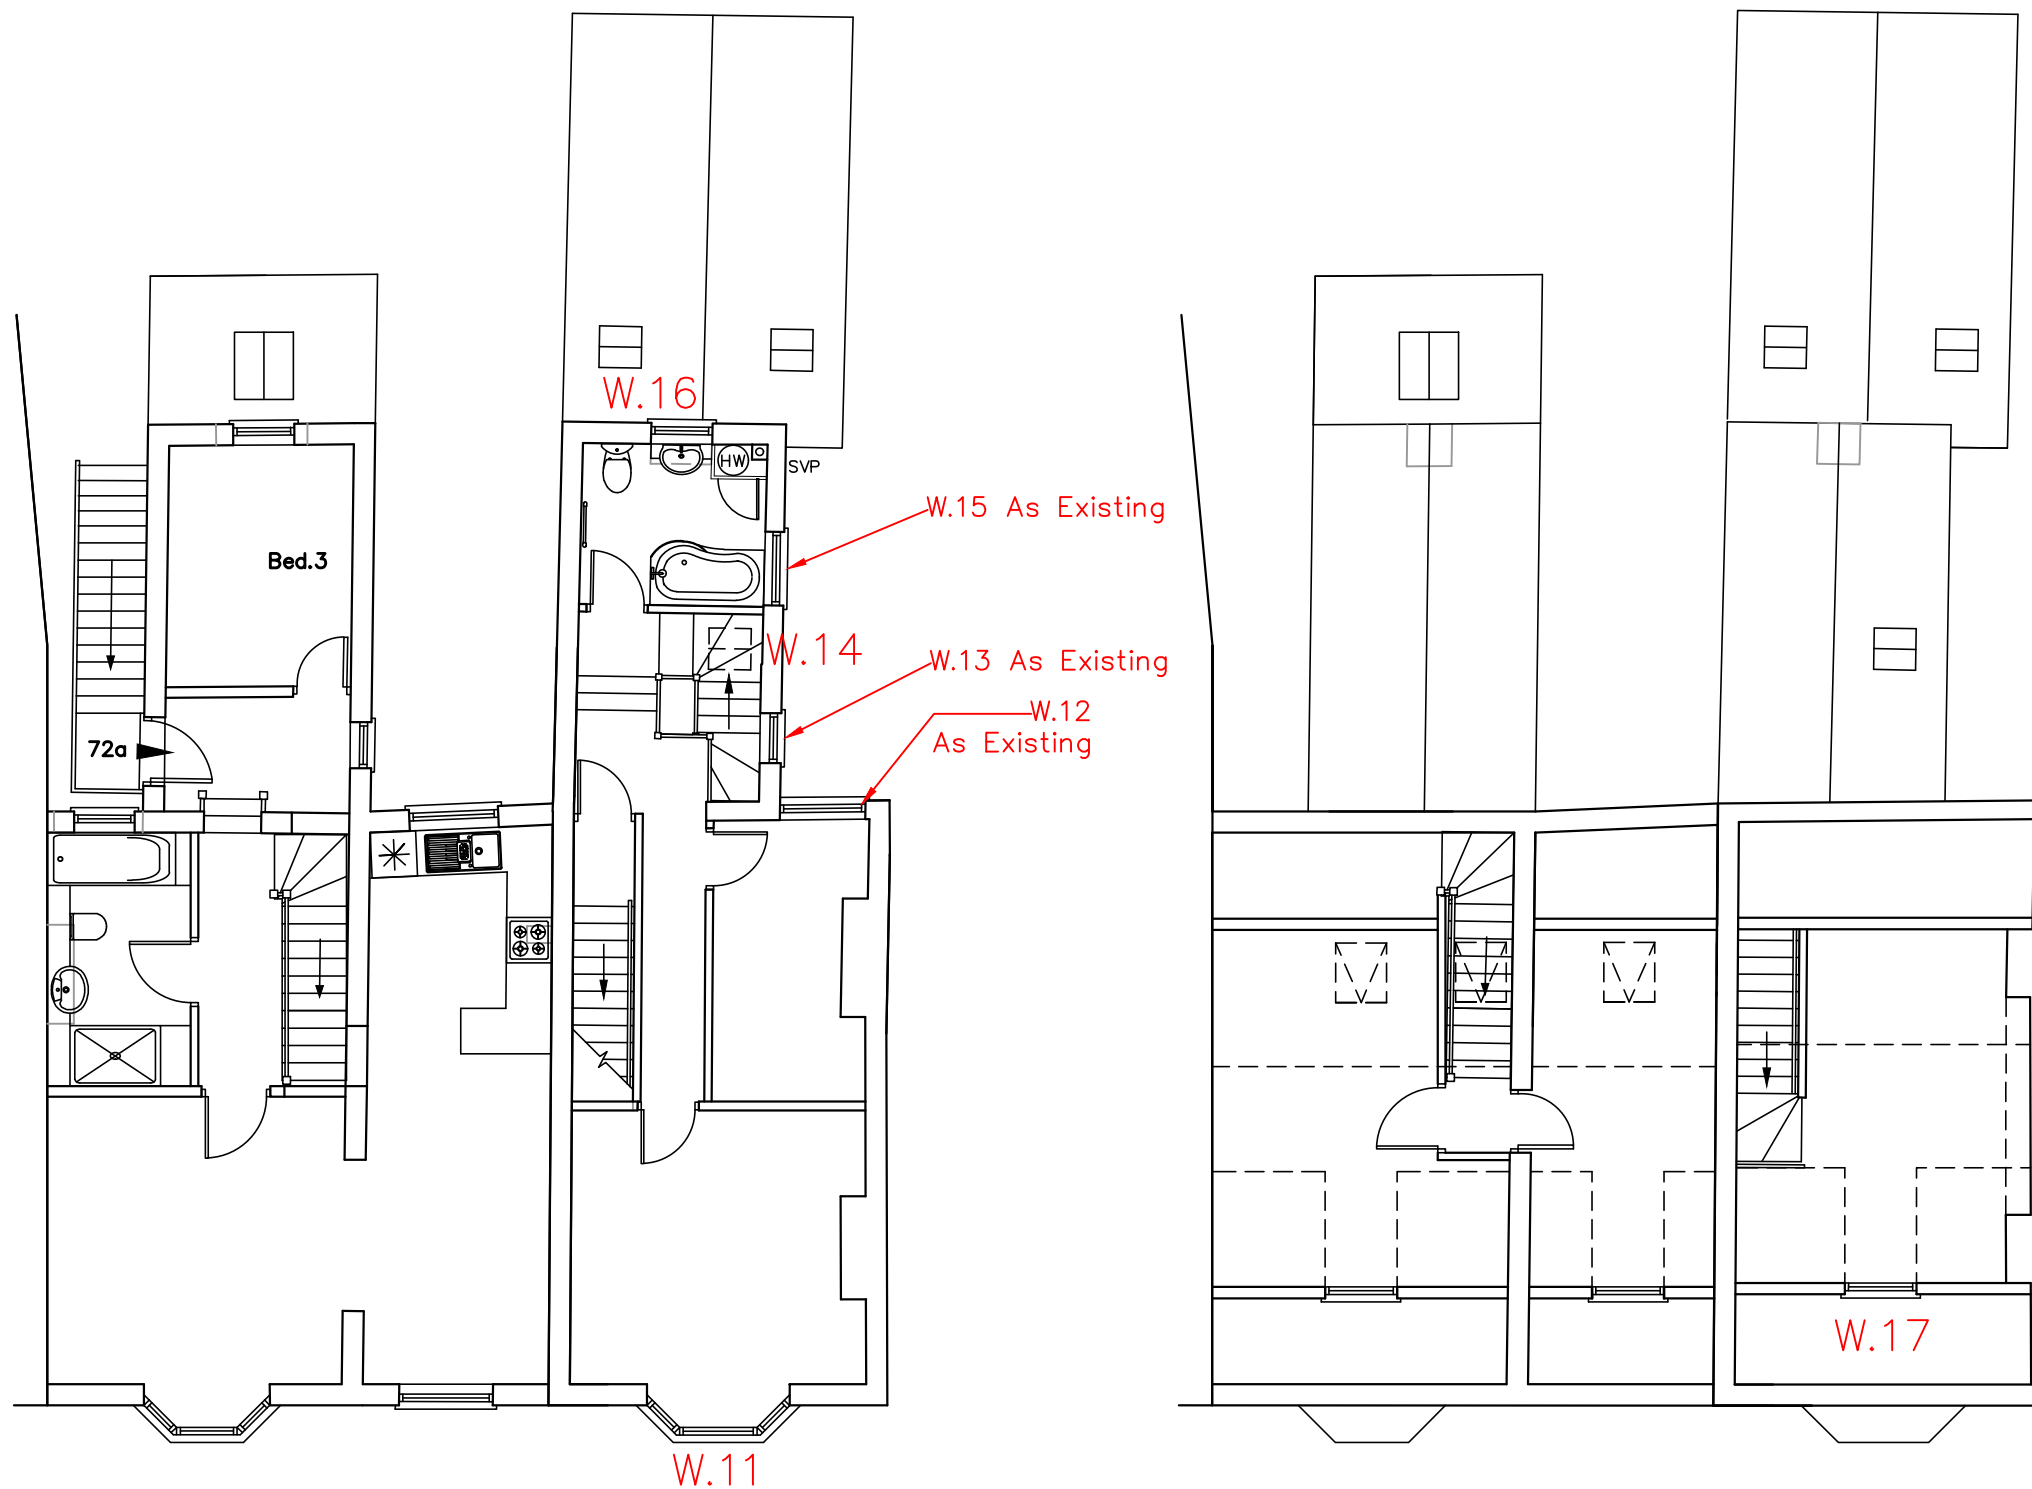

FIRST

SECOND

70-72 West Street,
Havant,
PO9 1LN

Approved Drawing APP/17/00326

Revisions a) Note/Date/Initial
b)
c)
d)

CAD

Critchley Architecture And Design
Contact: 02392 474 919 | info@caad.online

The Old Brewery, 15E South Street, Havant, PO9 1BU



Scale A3 = 1:100
Drawn SAR
Date 15/05/18

16103-462⁰

10m

20m

30m

40m