


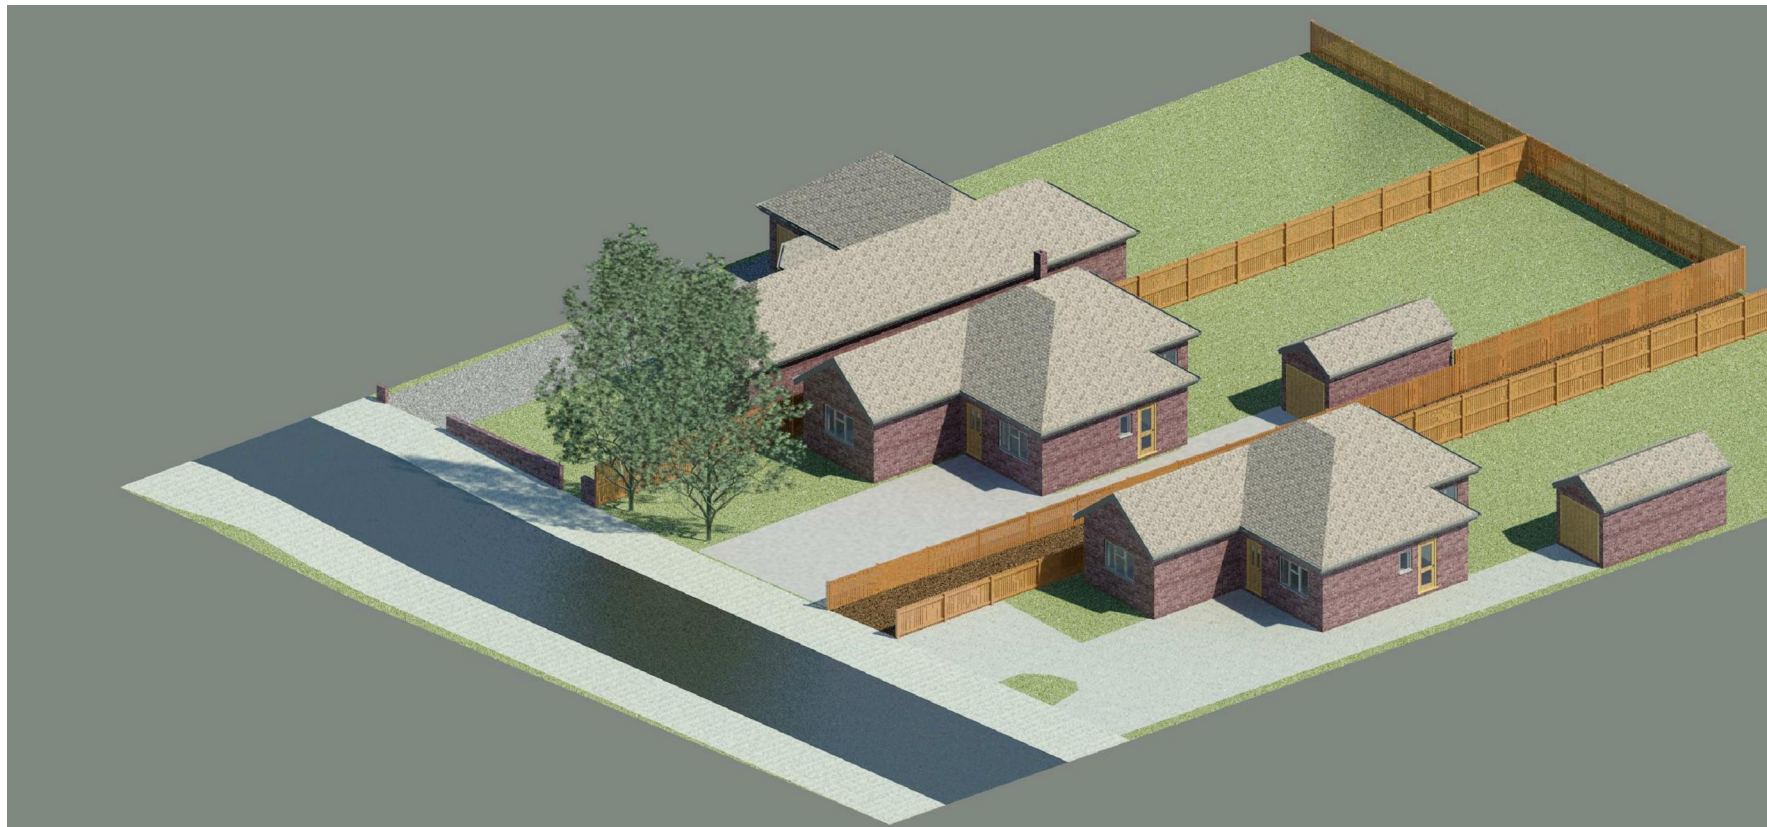

2 3D View 1_3
1 : 1



3 3D View 2_4
1 : 1



1 -3D-_2
1 : 1

IJ Murray Associates

www.ijma.co.uk

No.	Description	Date

Jeff Mould
7 Hart Plain Ave
Waterlooville

Existing Views

Project number	Project Number	A104
Date	Issue Date	
Drawn by	Author	
Checked by	Checker	Scale
		1 : 1