




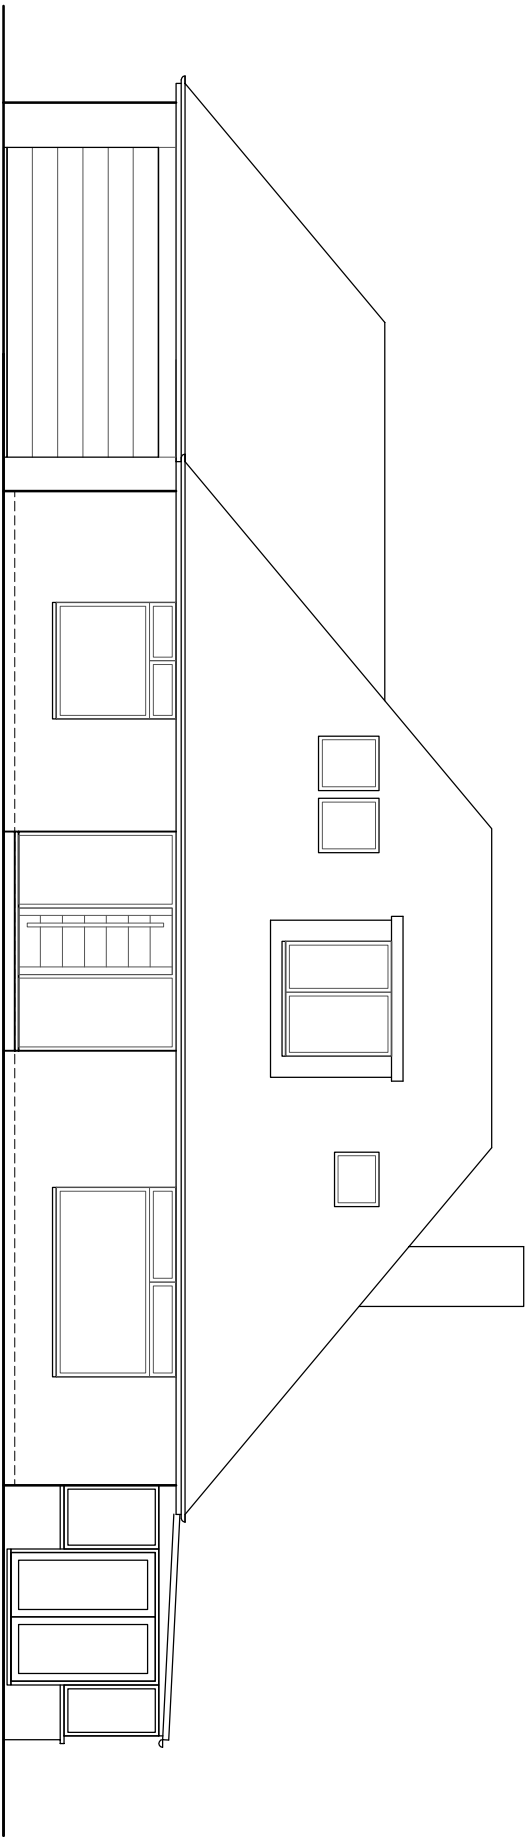


FRONT(SOUTH)
1:100

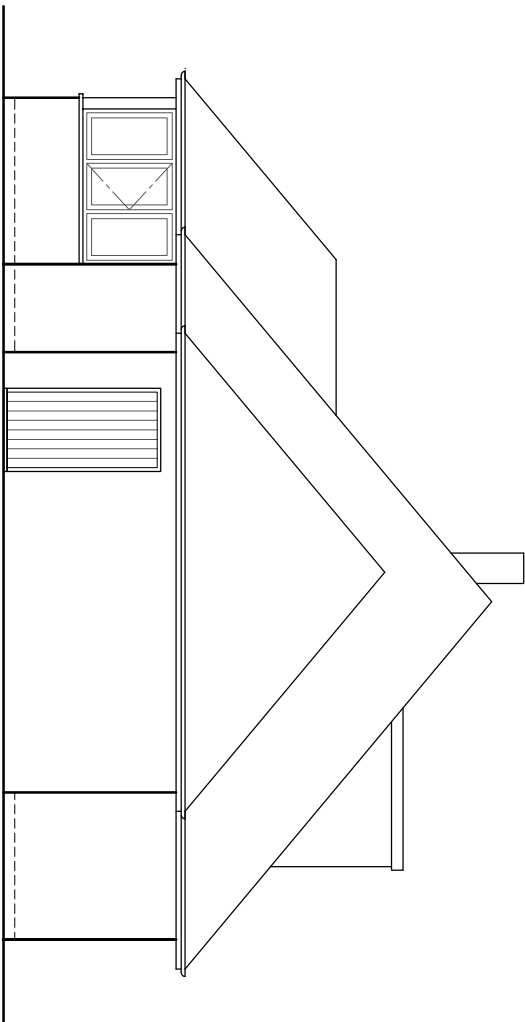

SIDE(WEST)
1:100

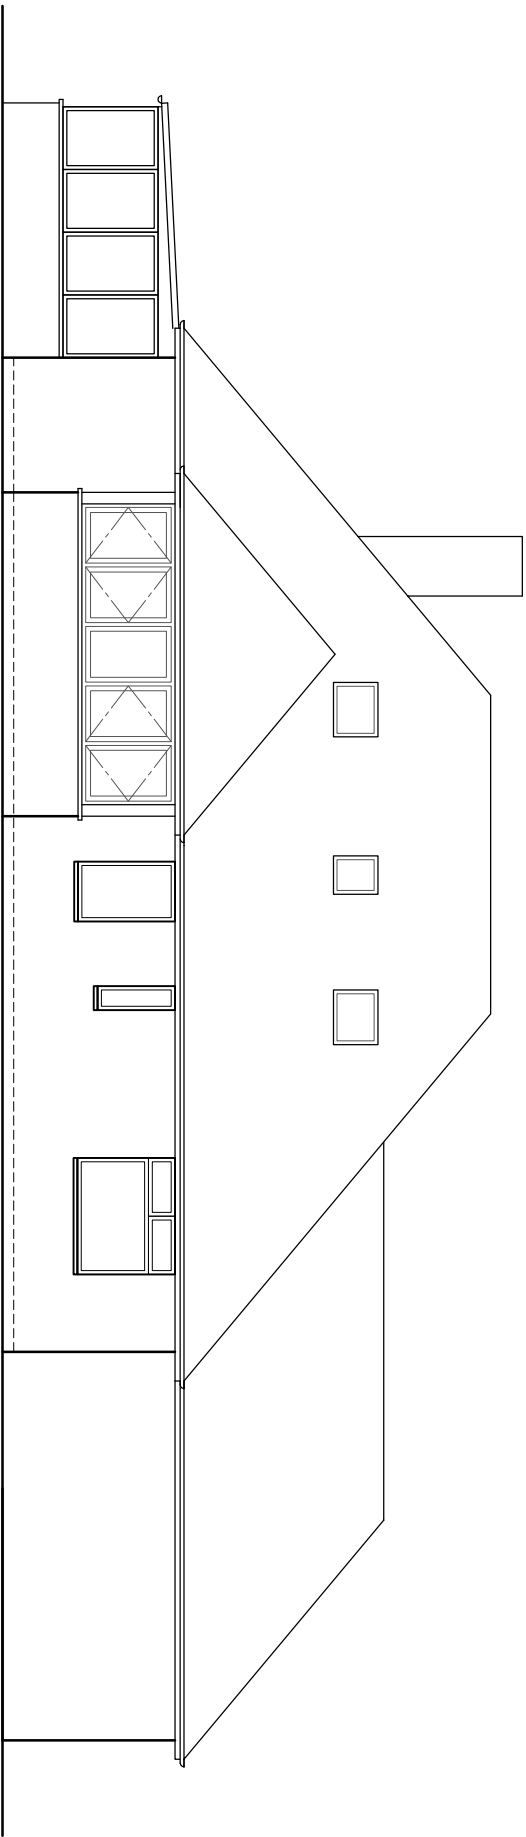

REAR(NORTH)
1:100

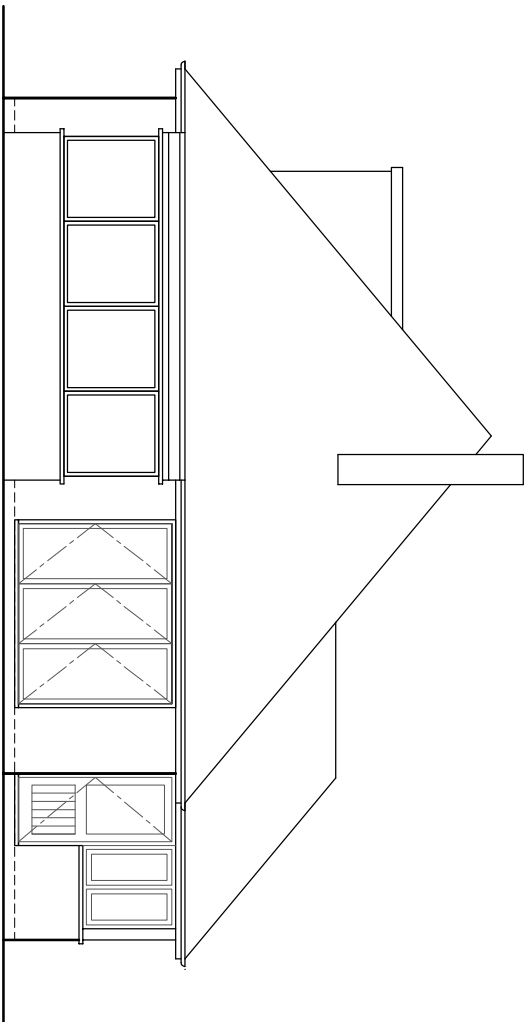

SIDE(EAST)
1:100

Schedule of Materials:
Roof- tiles to match
Walls, existing brickwork- off white or **cream** render
Walls, new brickwork- off white or **cream** render
Windows and doors- UPVC