
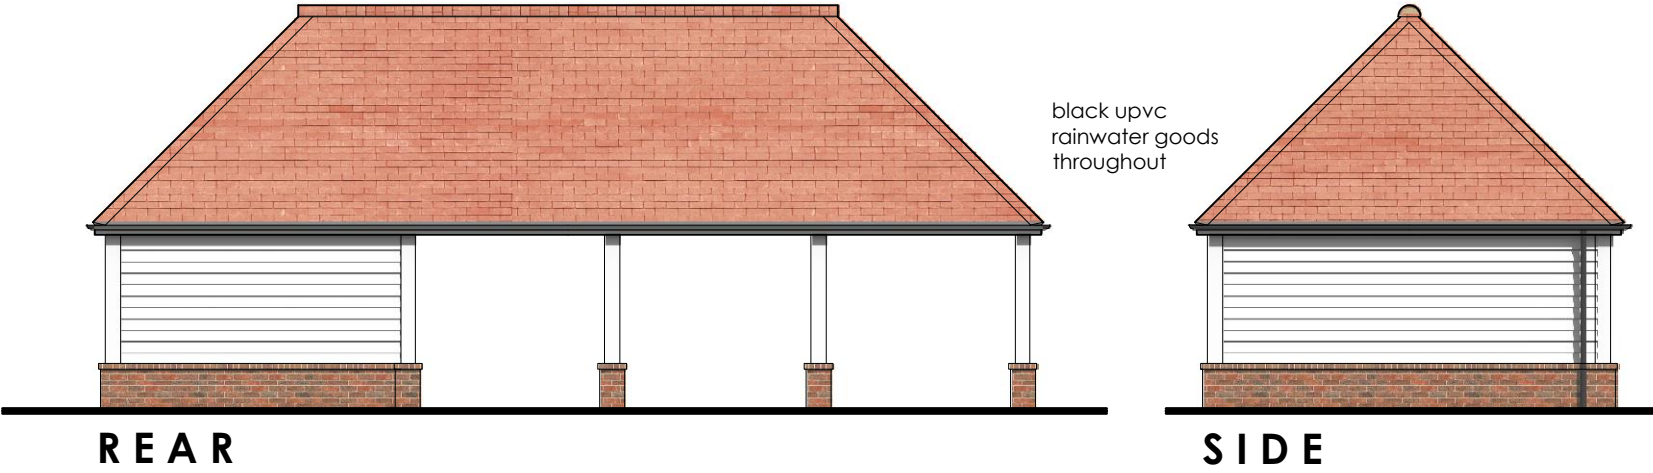


CAR PORT & CYCLE STORE
plans & elevations

Notes

1. This drawing is the copyright of MH Architects Ltd
2. Do not scale this drawing except for Local Authority planning purposes
3. All dimensions must be checked on site by the contractor prior to commencement of the works.

Client Approval						
X	A - Approved					
X	B - Approved with comments					
X	C - Do not use					
Rev.	Revision Note/Purpose of Issue	Drw By	Date	Chk By	Date	

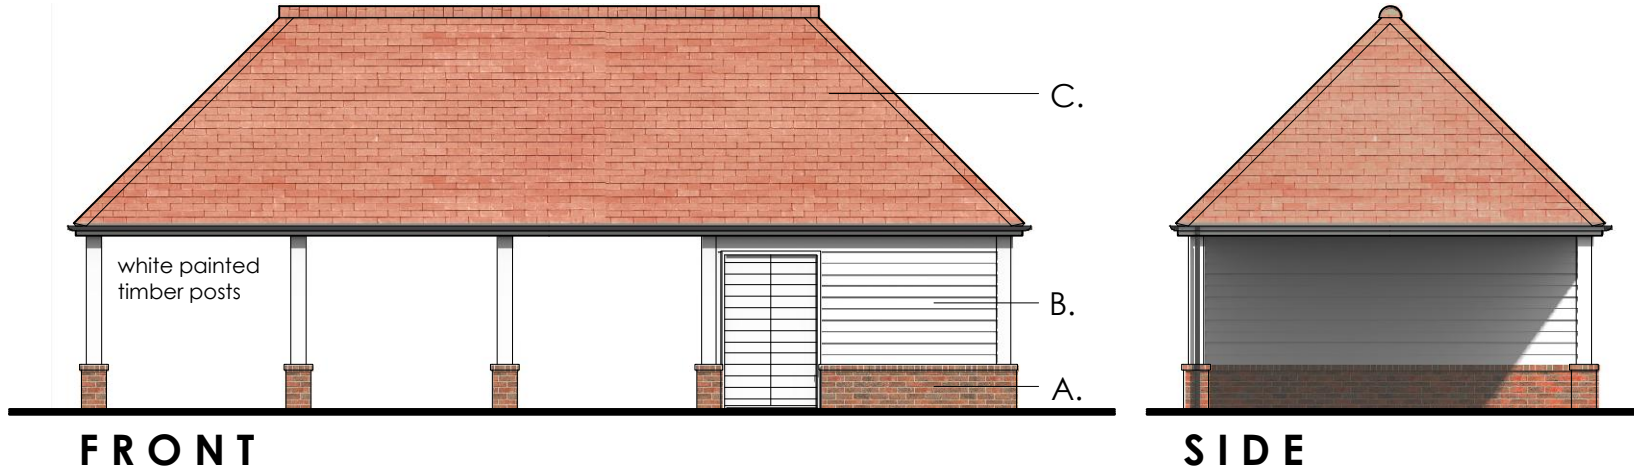

MATERIALS KEY

A.


main multi brick

B.

white boarding

C.

red roof tiles

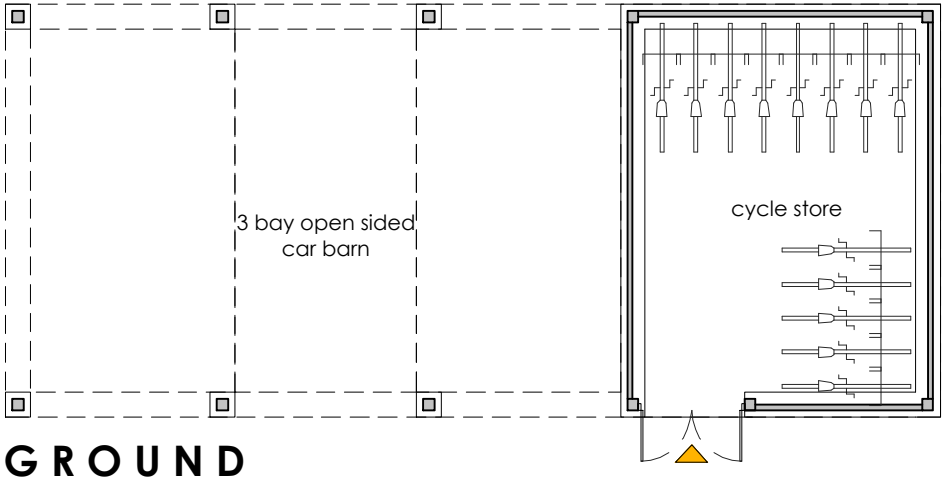

Phillips Build Ltd
Land at 15 Langstone Rd,
Havant, Hampshire
PO9 1RA

Drawing title

Proposed Car Barn and Cycle Store

Plans & Elevations

Drawn	Date	Checked	Date	Scale at A3
CJP	Aug 18			1:100

Job No.	Pro.	Org.	Zone	Level	Type	Role	No.	Rev.
18-006	LNG	MHA	00	XX	DR	A	006	P02

Purpose of Issue

PLANNING APPLICATION

Ground Floor | Bicentennial Building
Southern Gate | Chichester
West Sussex | PO19 8EZ

t. 01243 774748
e. admin@mharchitects.co.uk
www.mharchitects.co.uk

Limited Company
Registered in England No.1994233

