





Area Plan

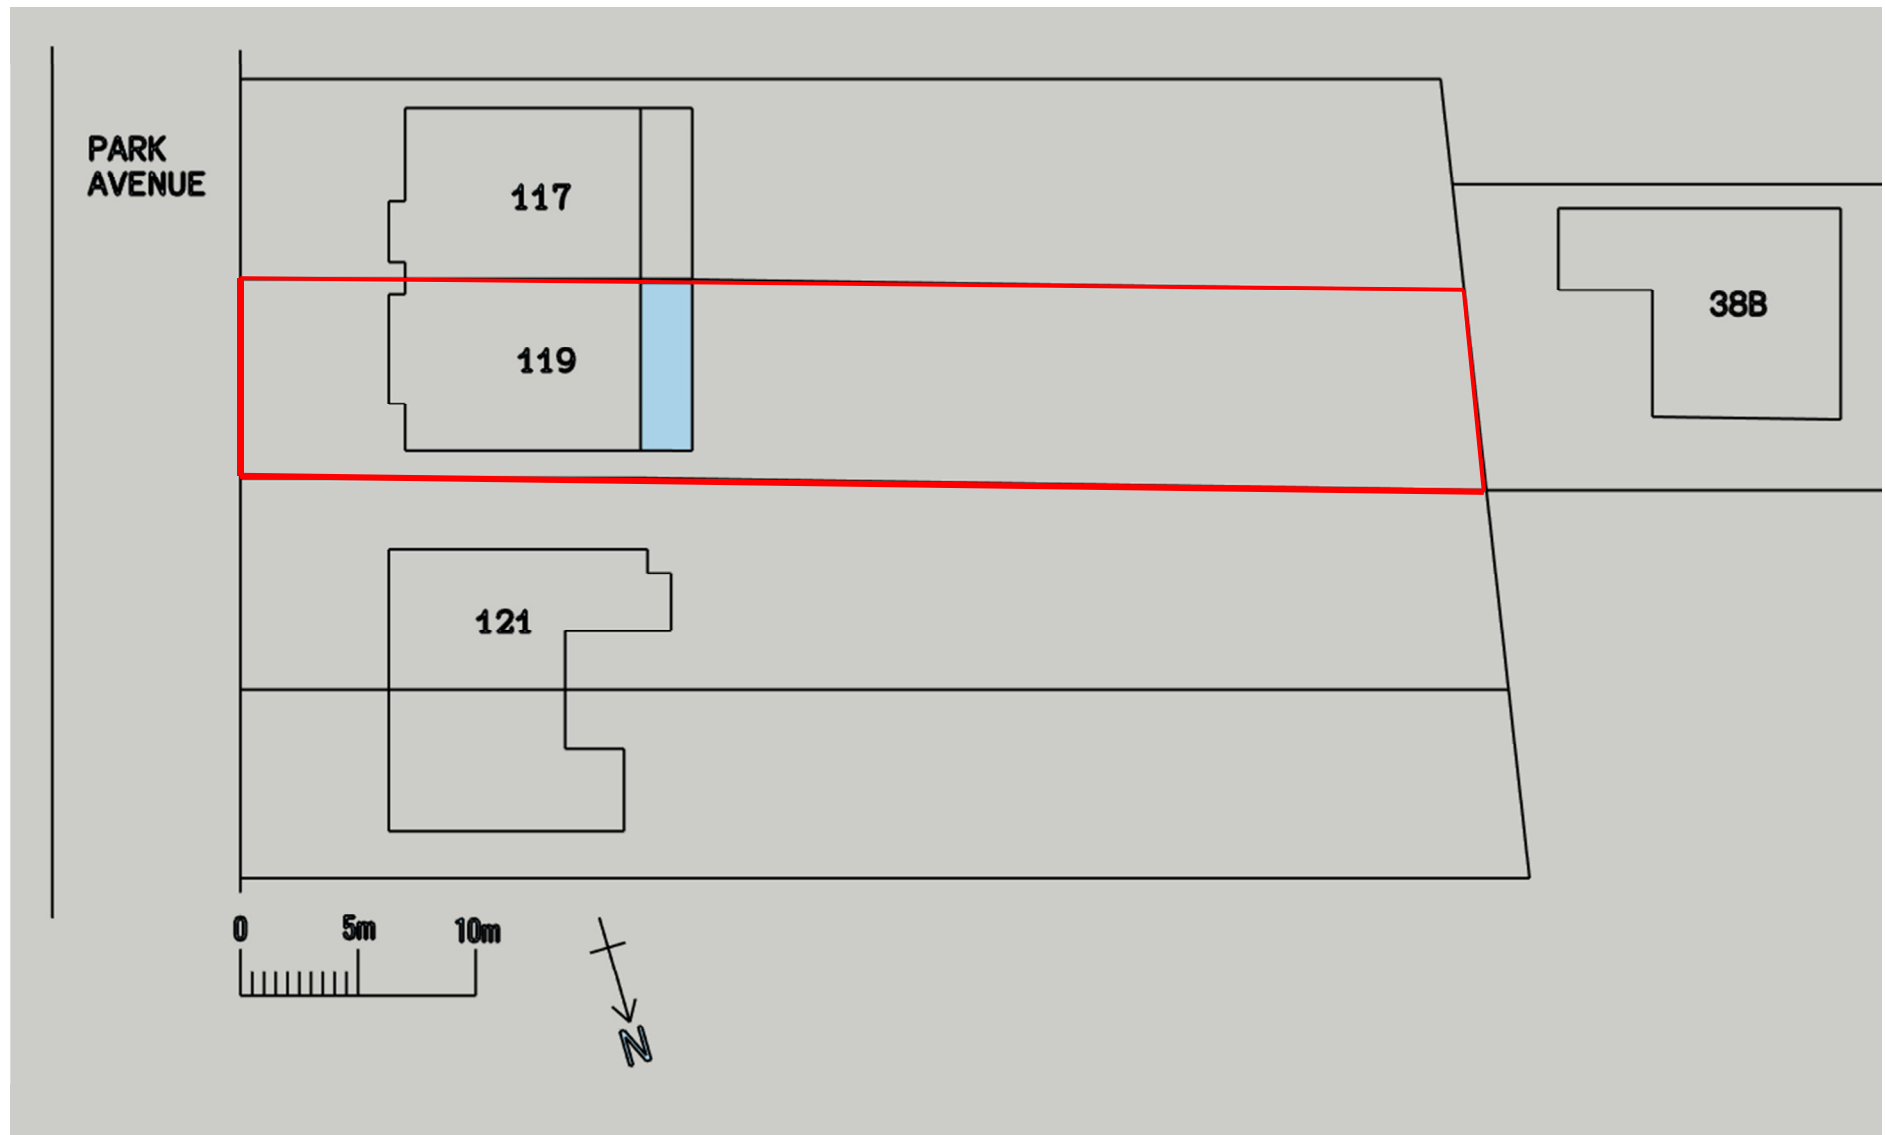

Site Plan: Conservatory to be demolished shown in blue

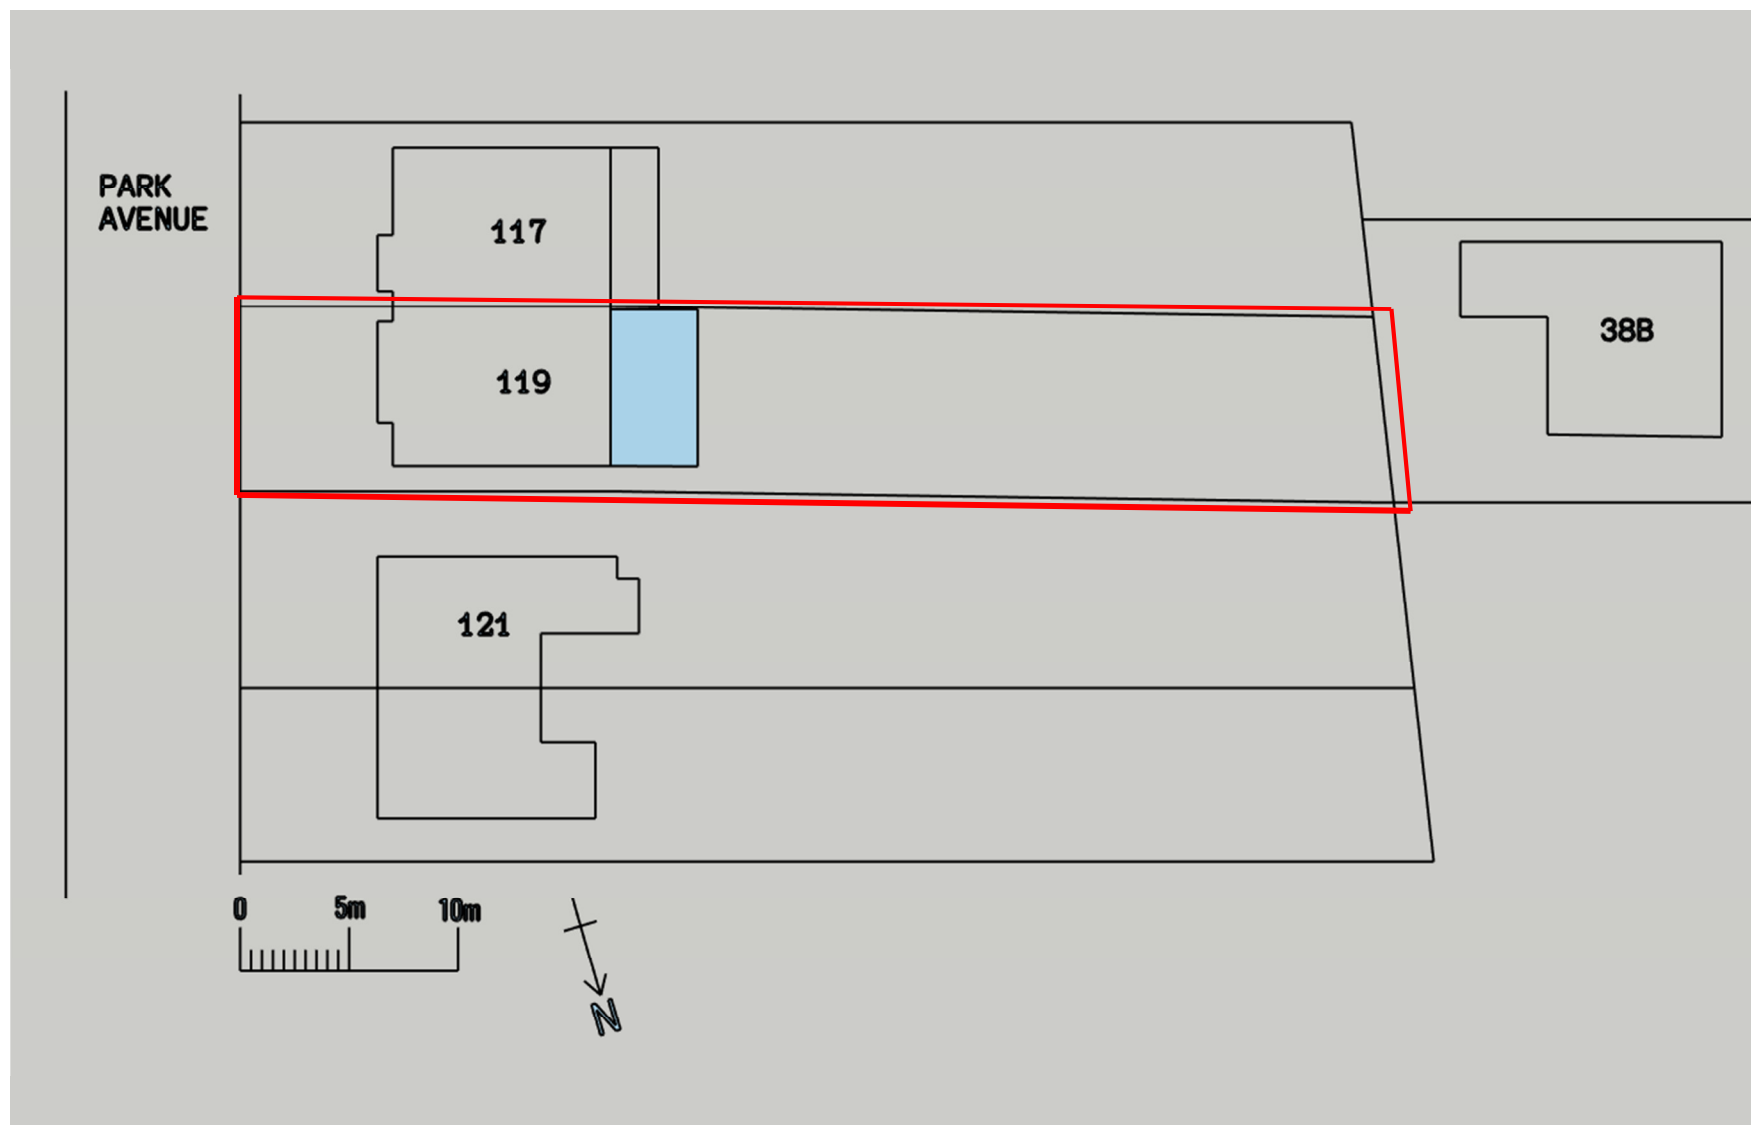

Site Plan: Proposed Extension shown in blue