



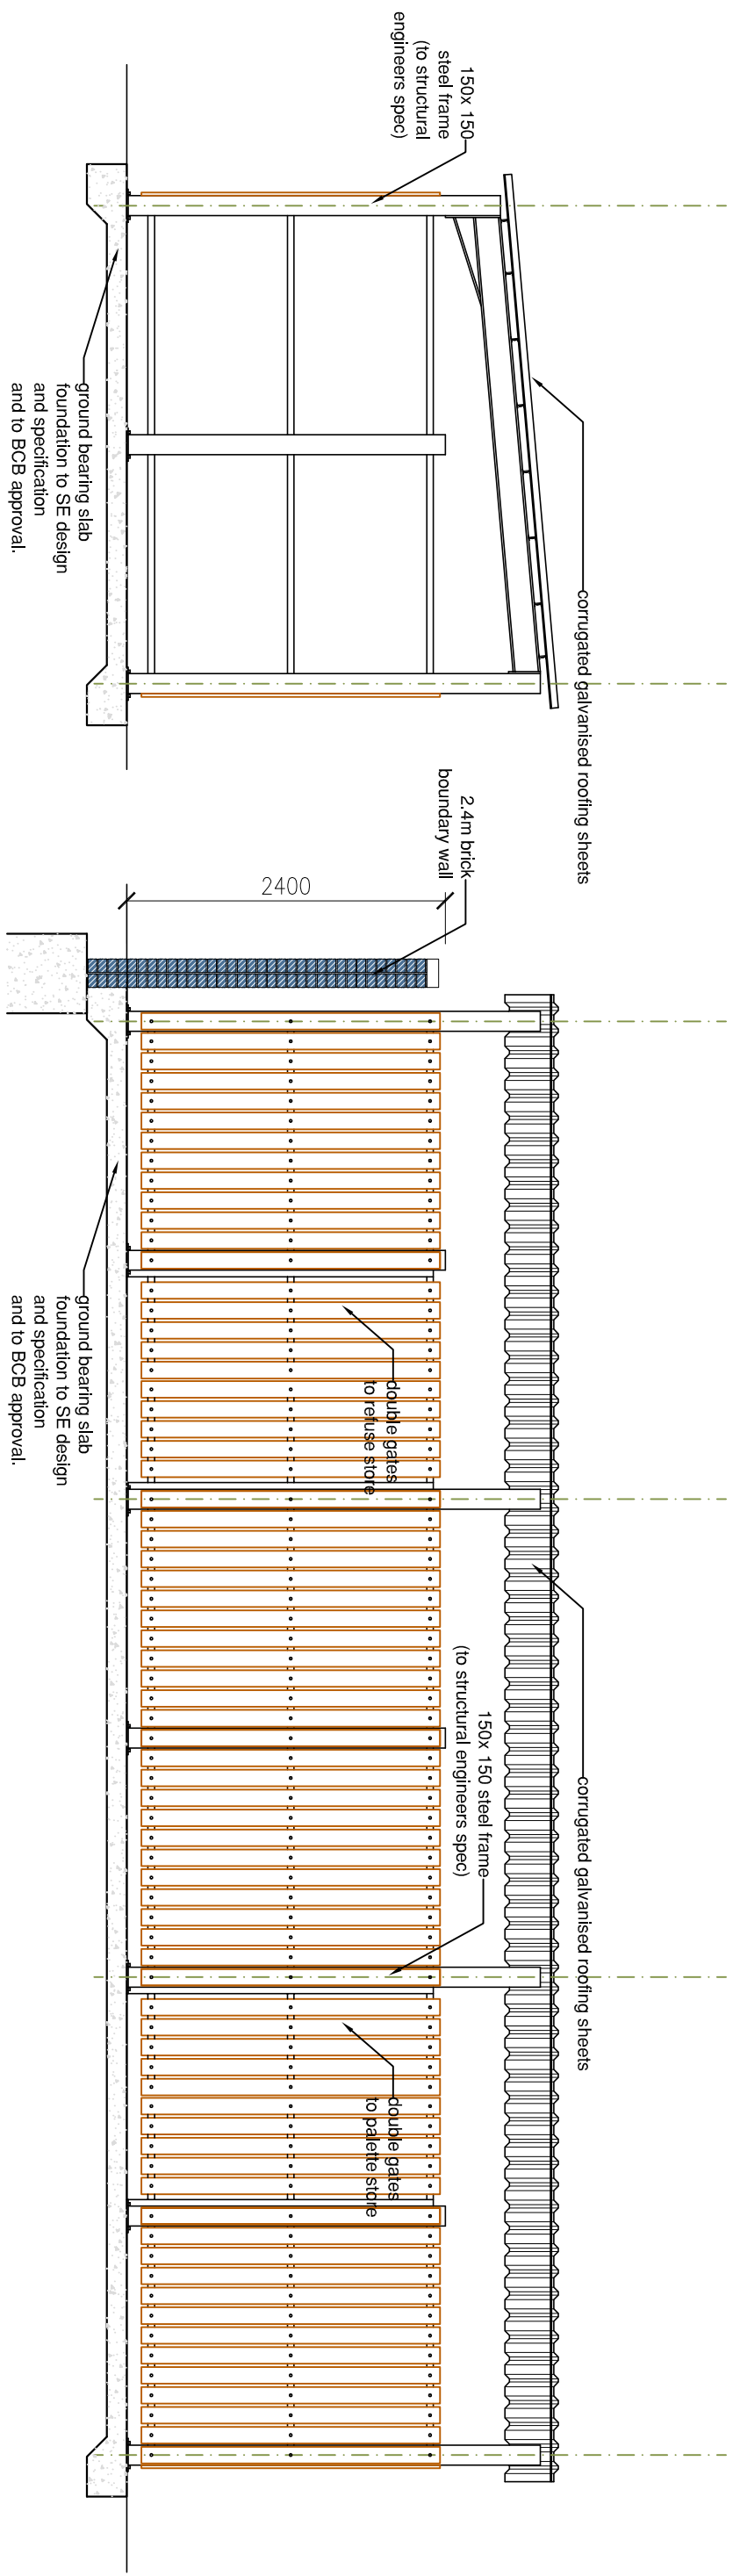


west elevation

north elevation

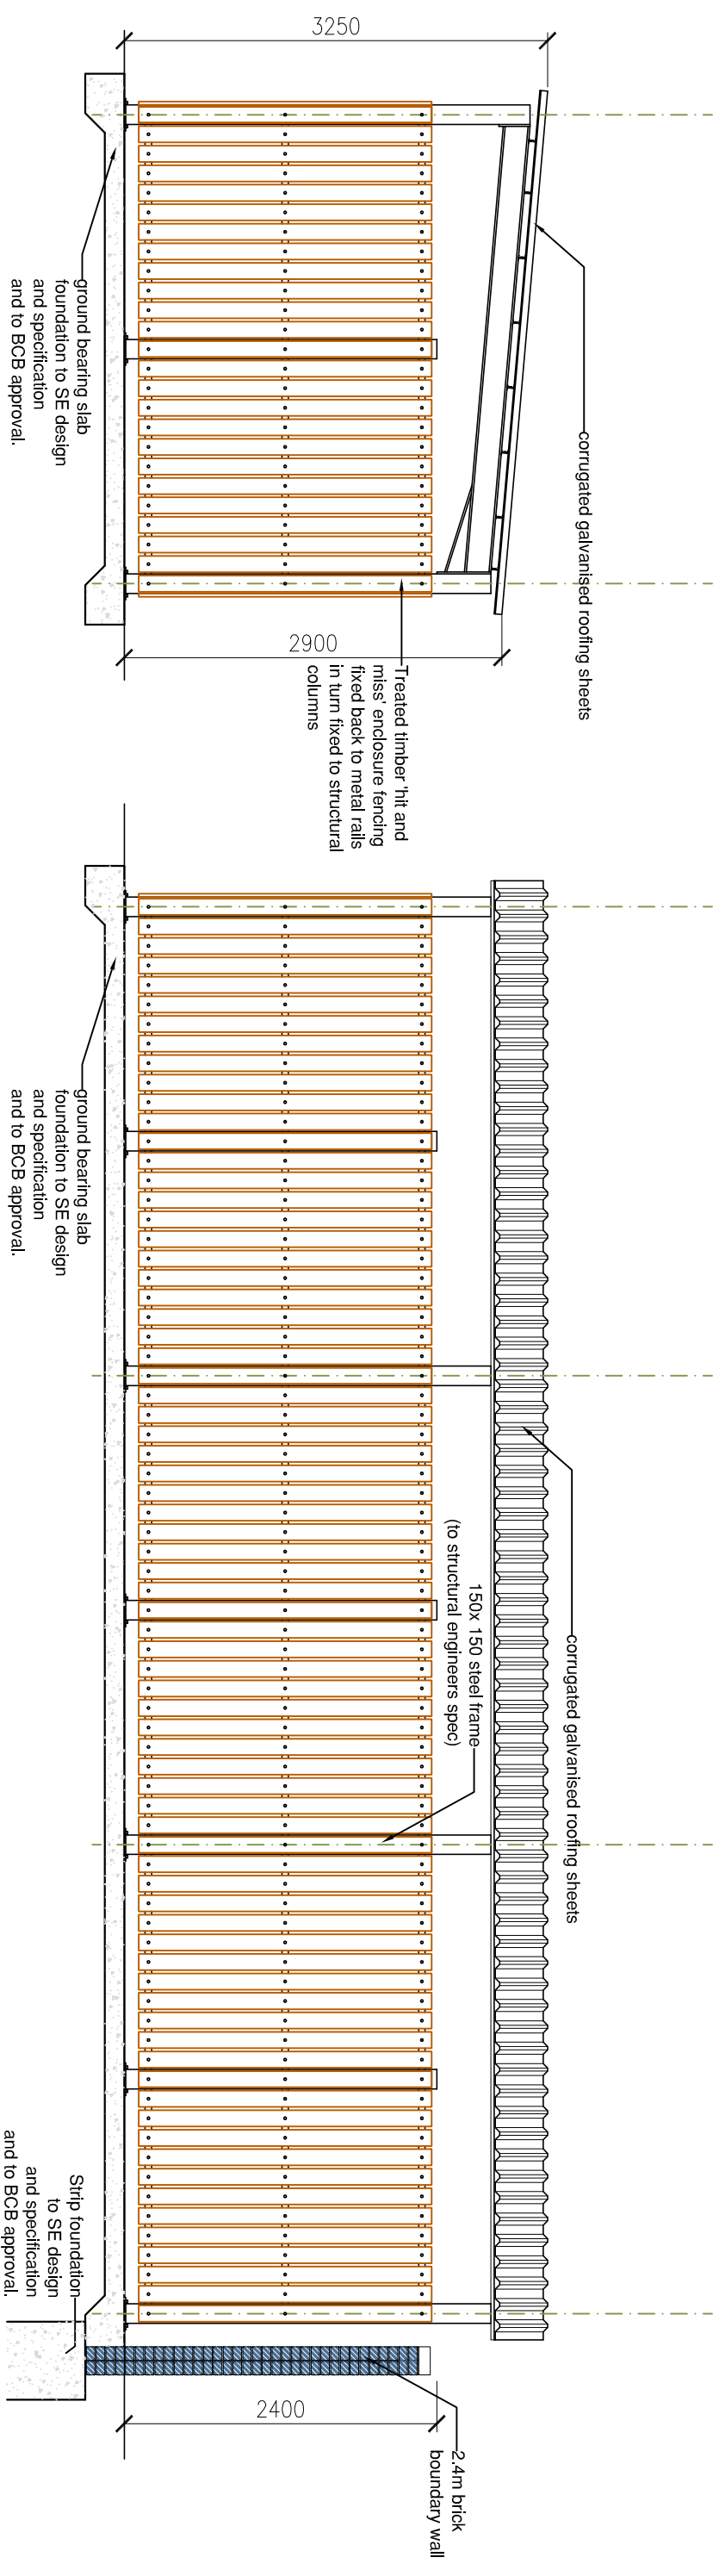


east elevation

south elevation

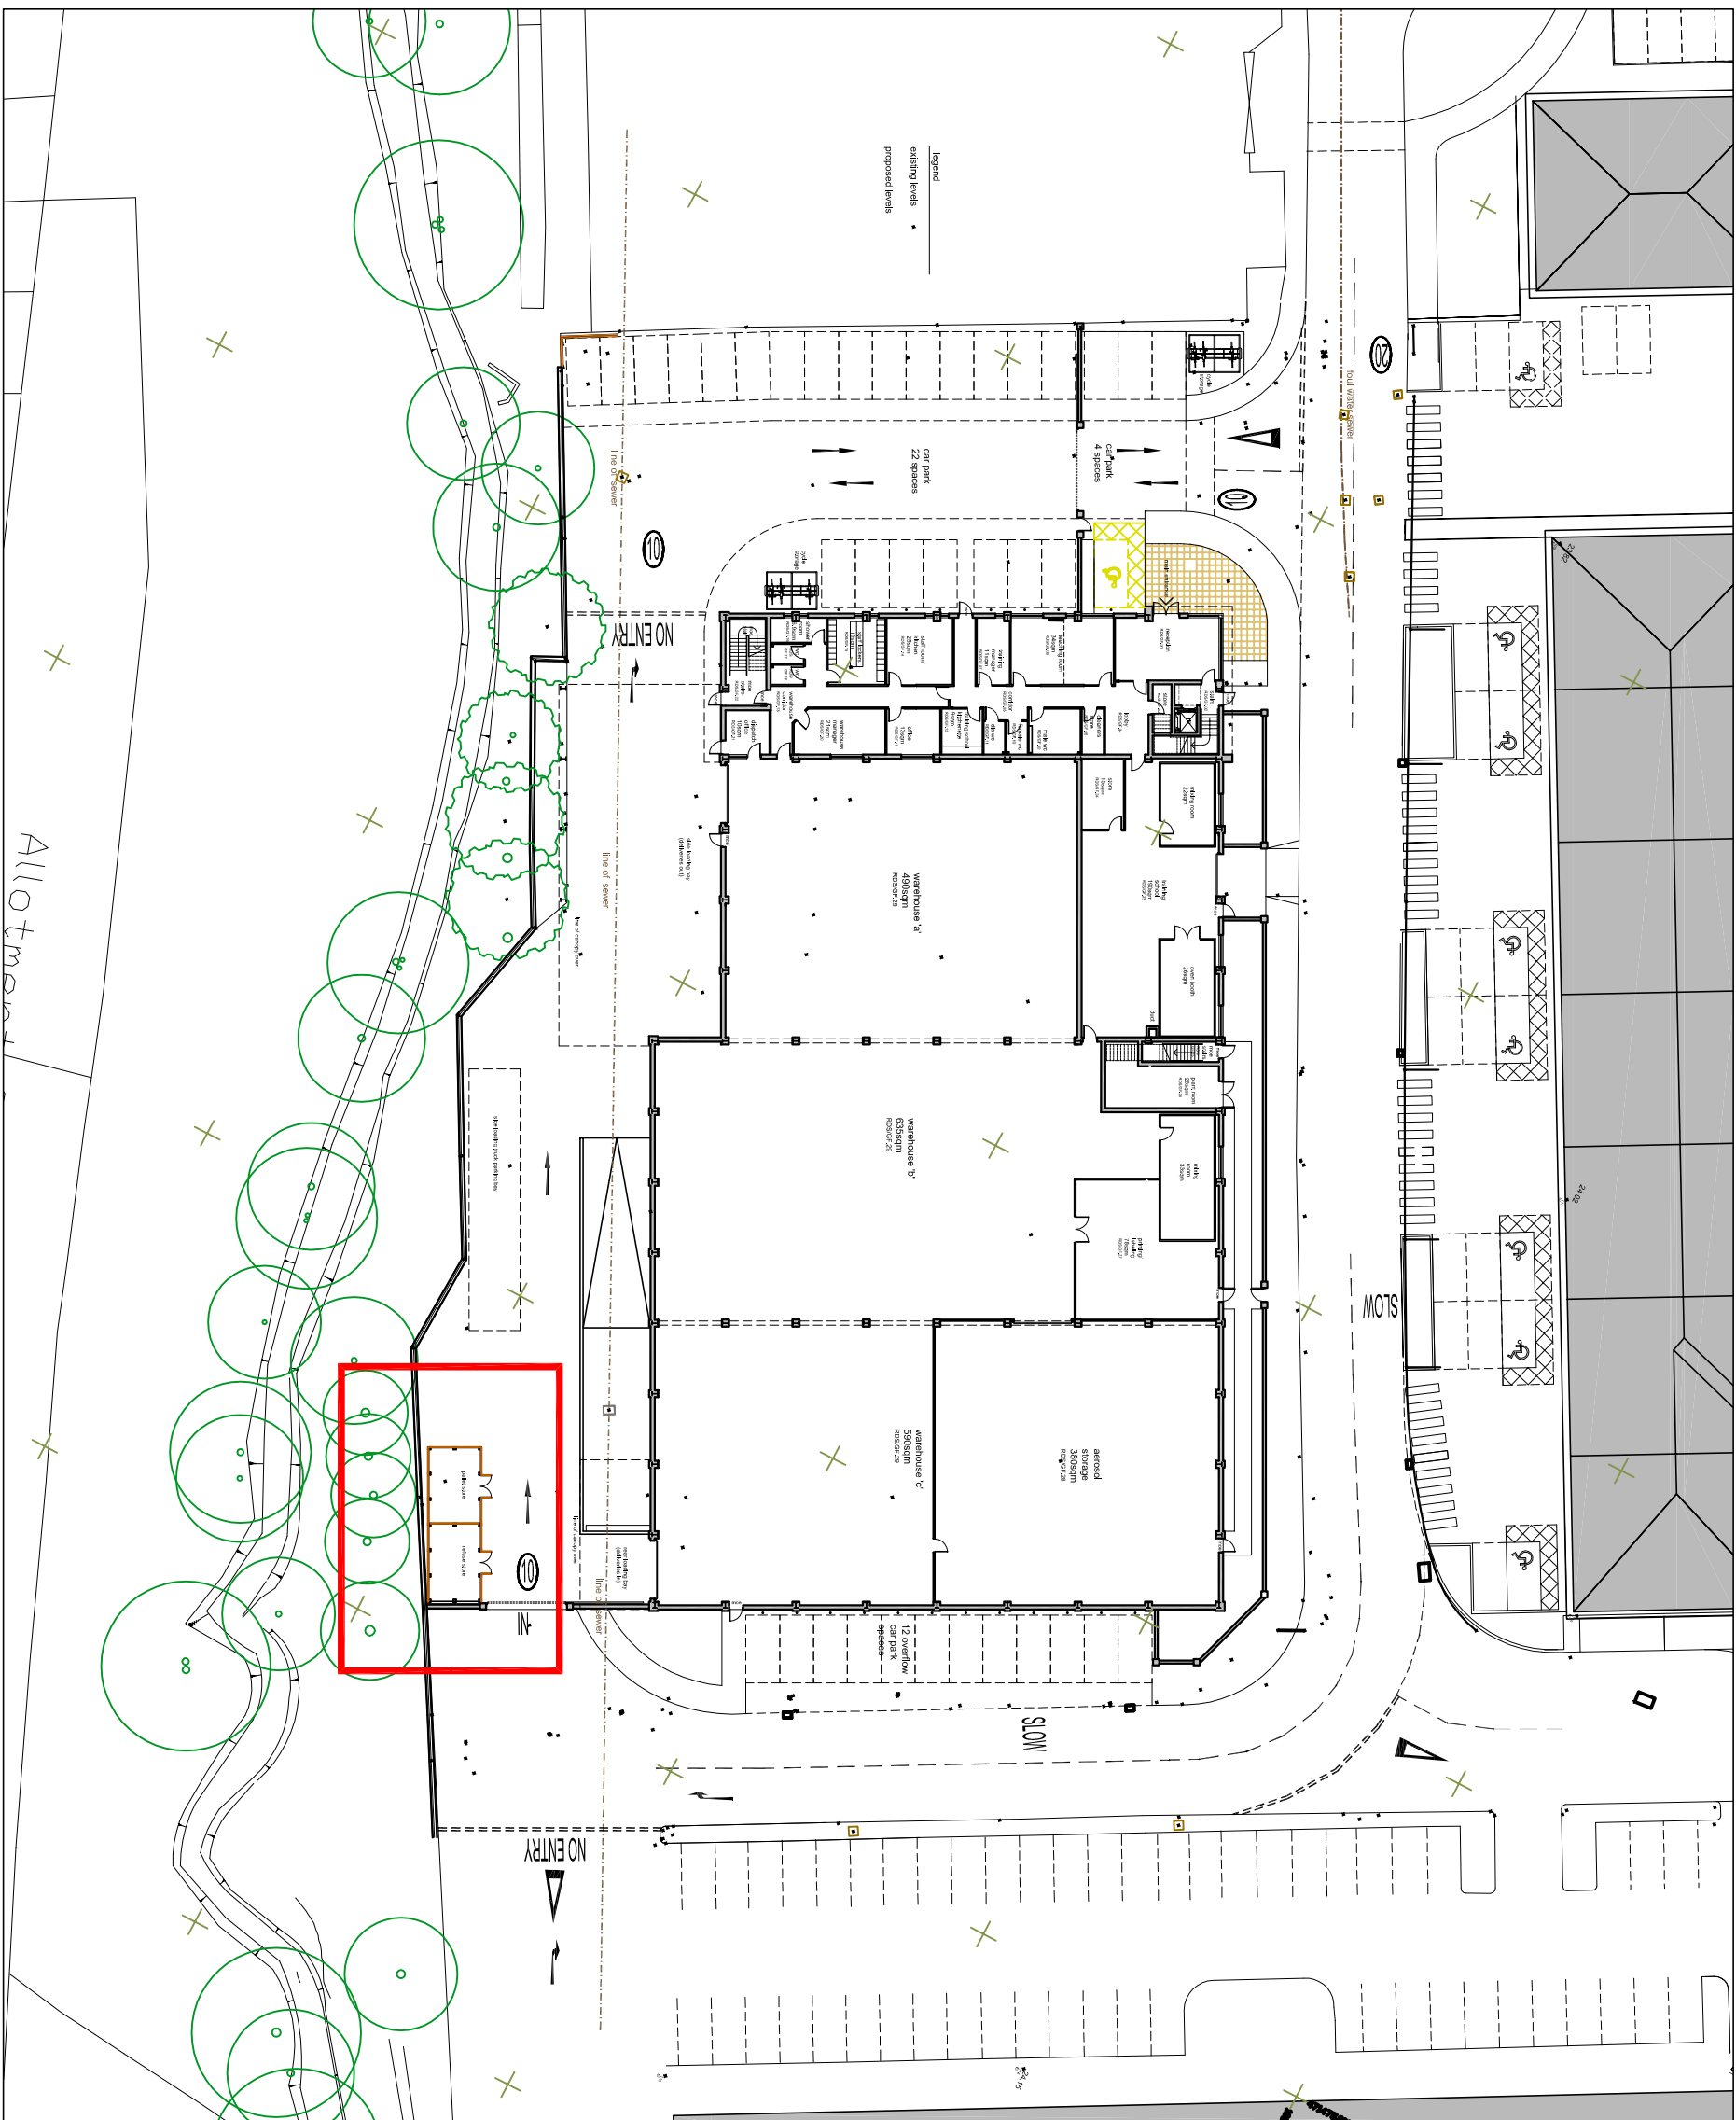

location plan [A1 1:500]

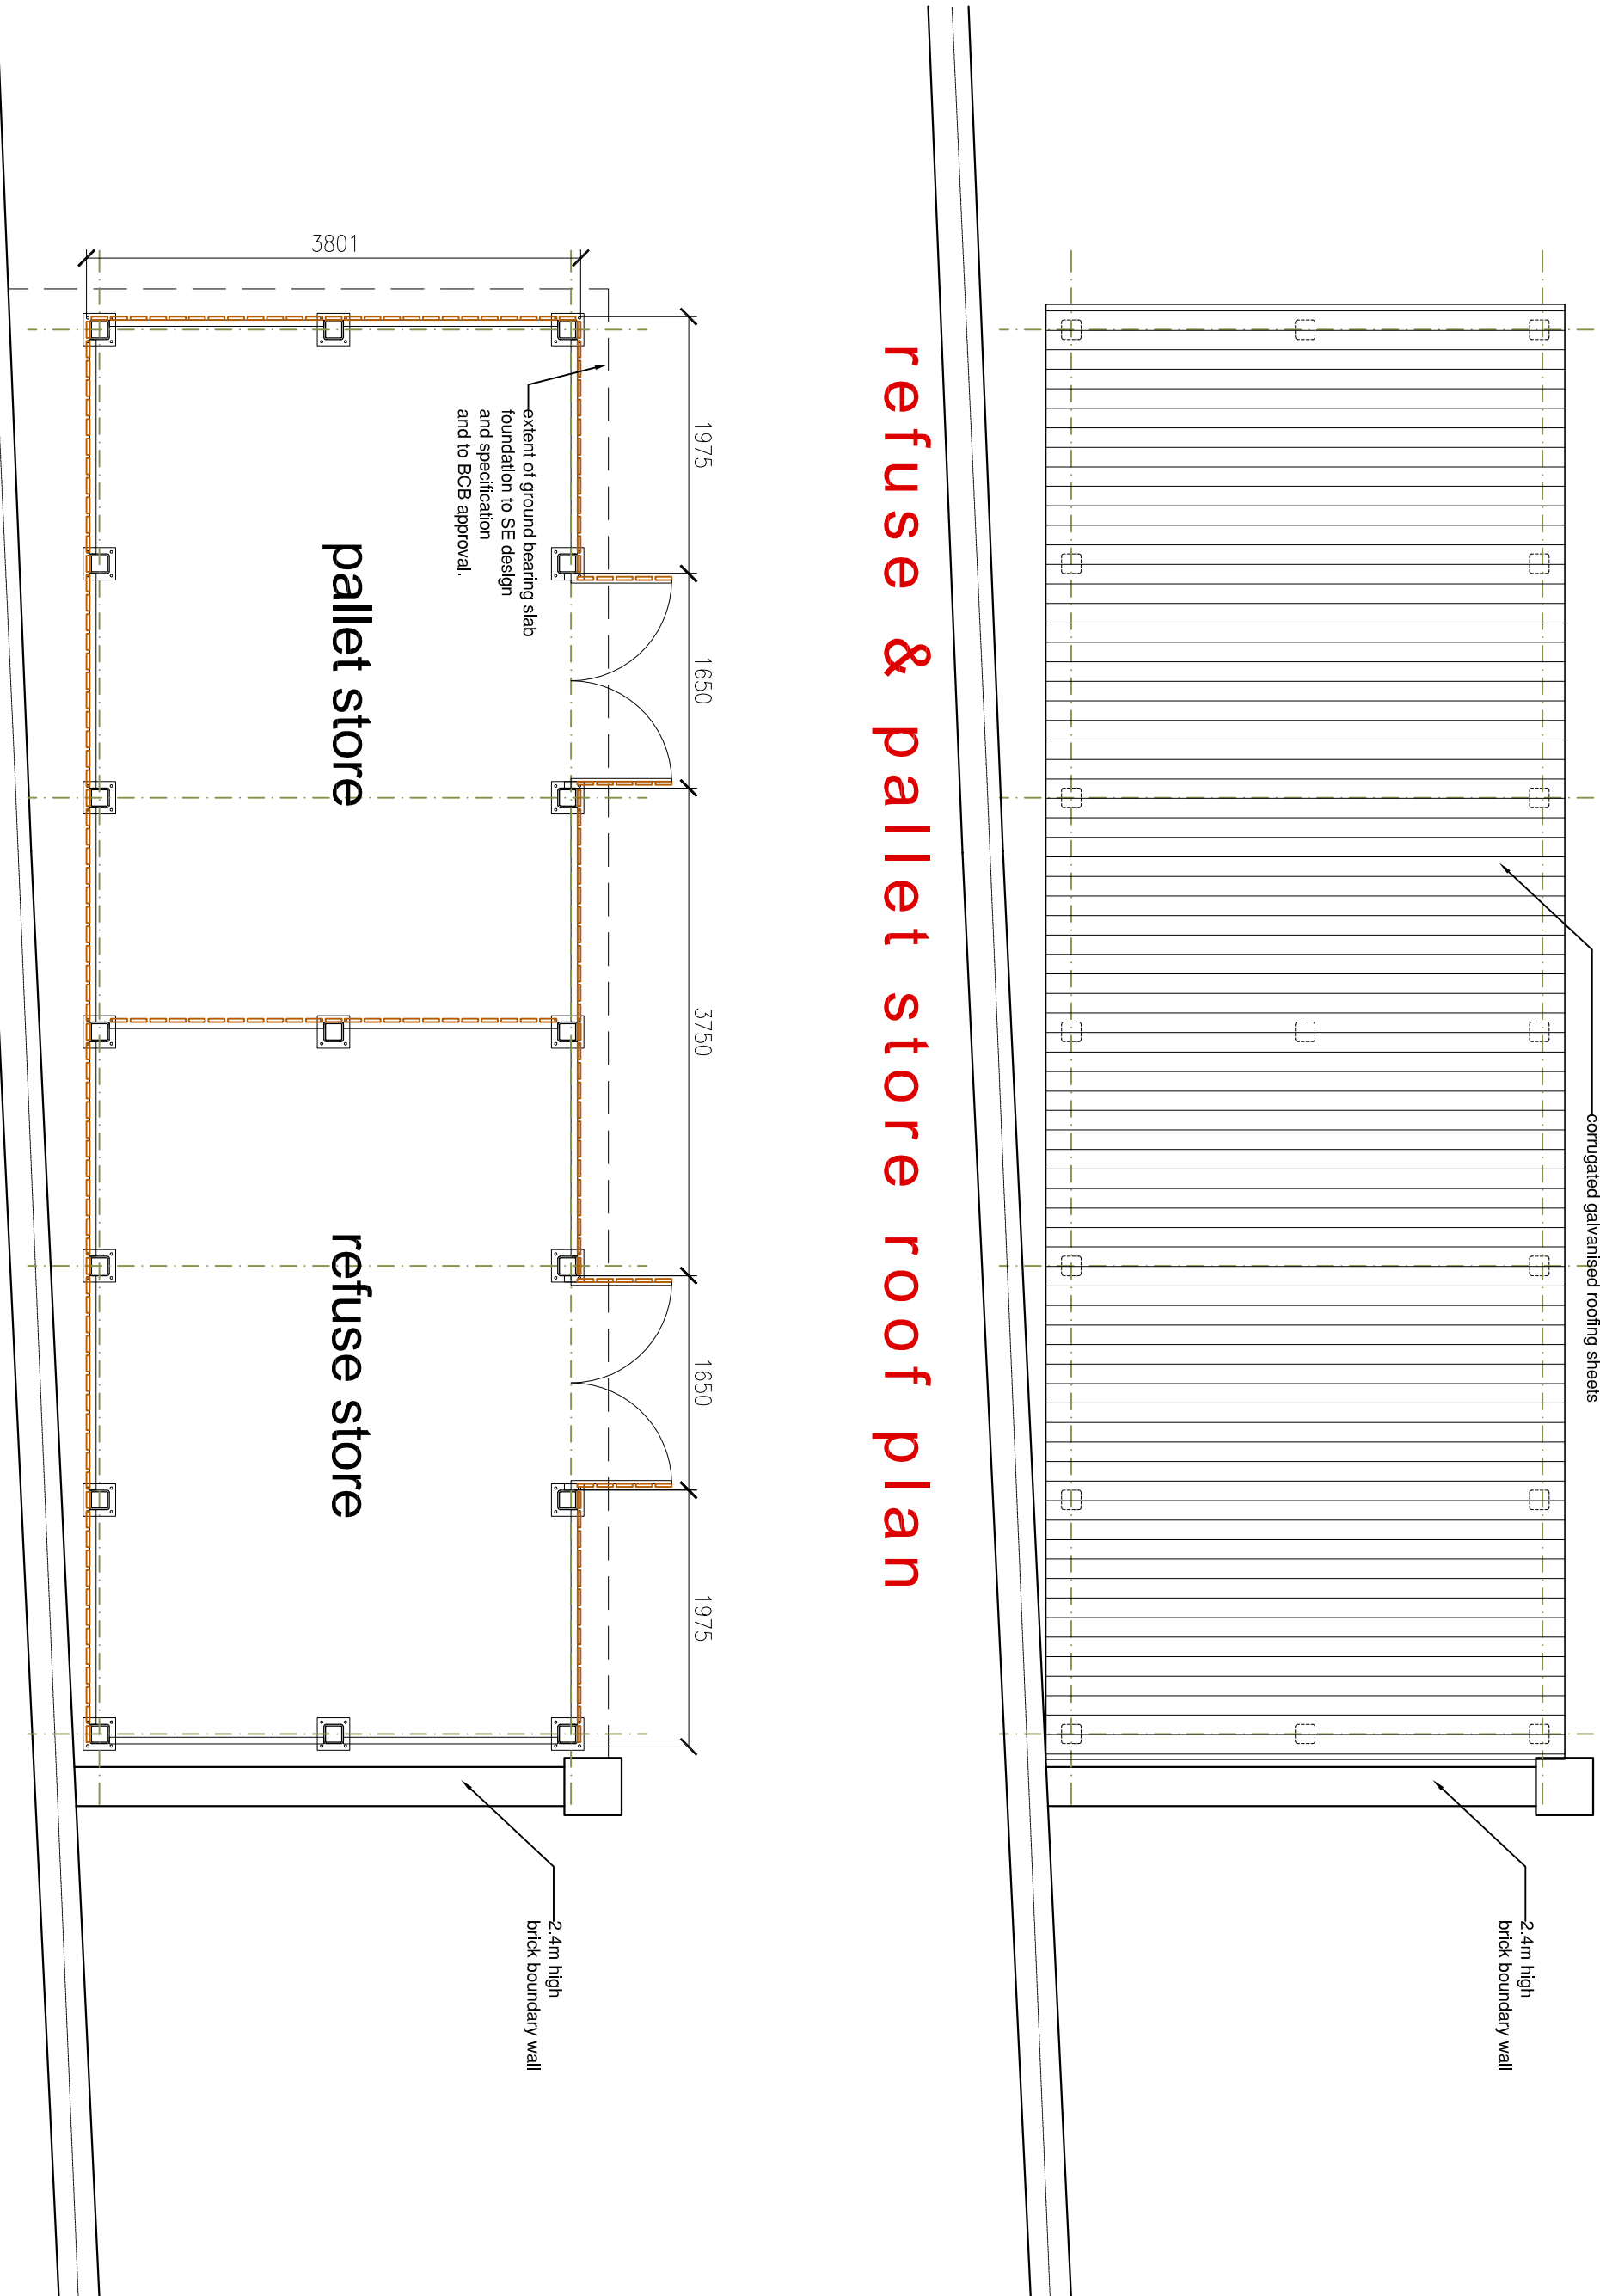

refuse & pallet store roof plan

refuse & pallet store floor plan

client	revision	notes	date	drawn	check	revision	notes	date	drawn	check	revision	date	drawn	check	revision	date	drawn	check	revision	notes