



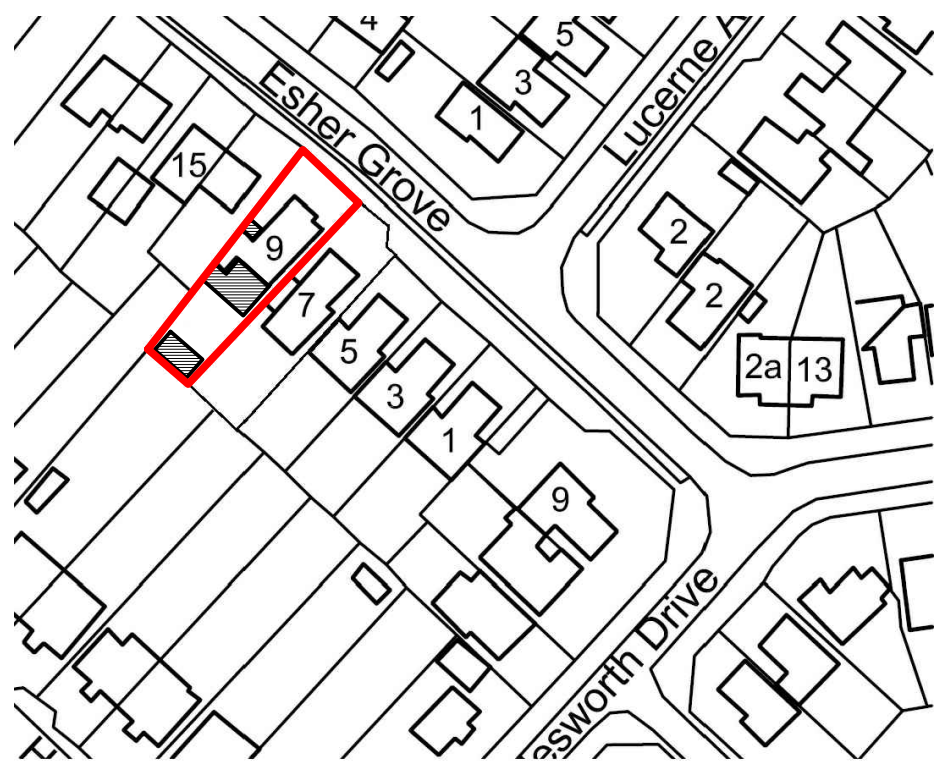


LOCATION PLAN 1:1250

OS 07765102


NORTH

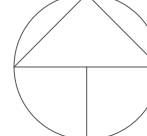


BLOCK PLAN 1:500

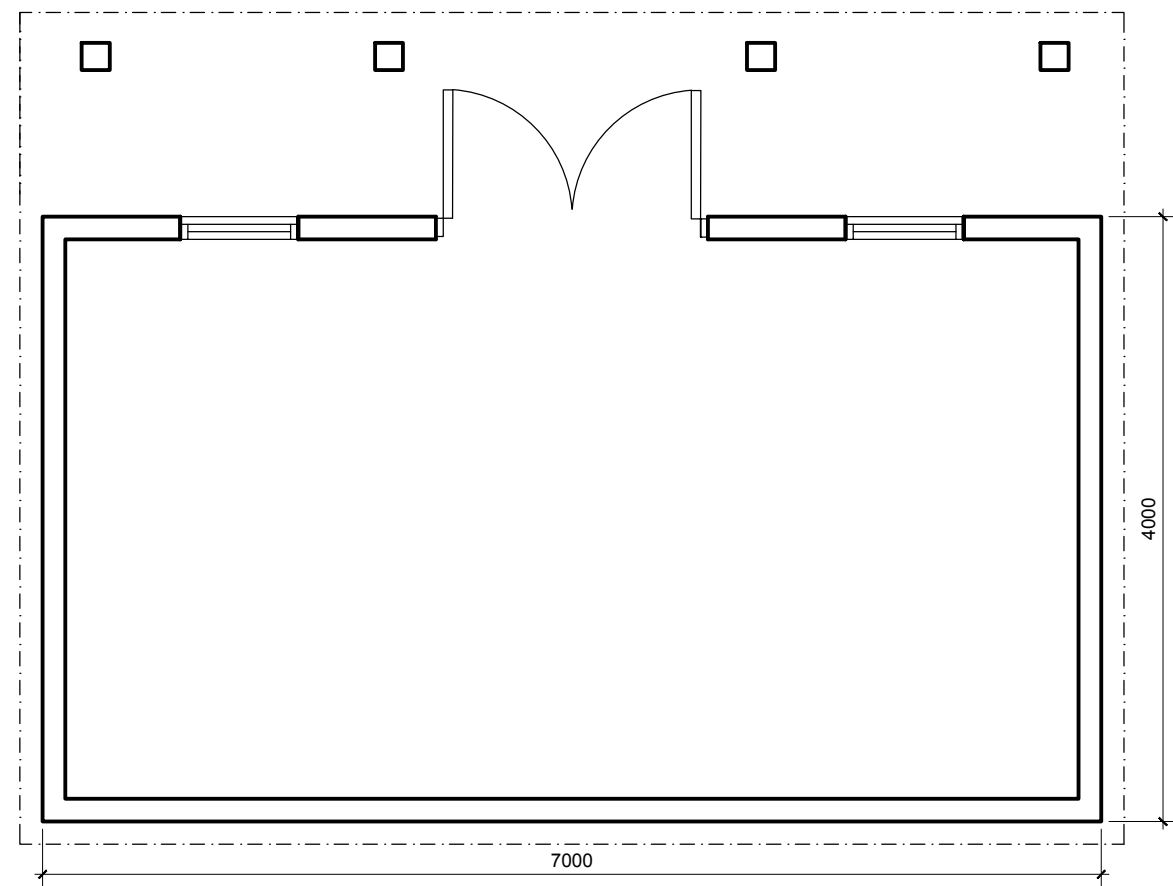


PROPOSED OUTBUILDING 1:50

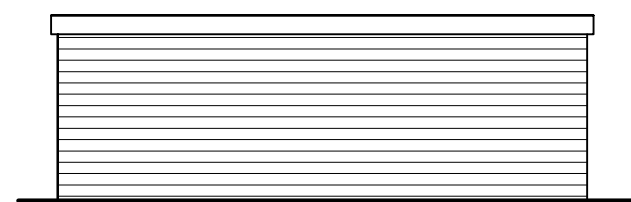


PROPOSED OUTBUILDING
REAR ELEVATION 1:100

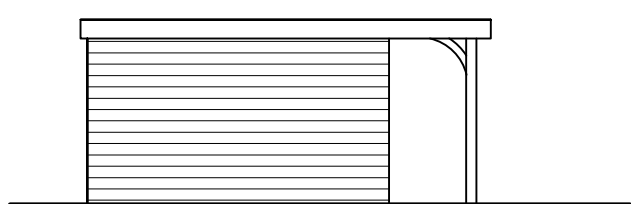


PROPOSED OUTBUILDING
SIDE ELEVATION 1:100

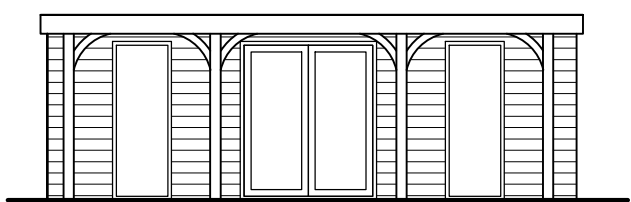


PROPOSED OUTBUILDING
FRONT ELEVATION 1:100

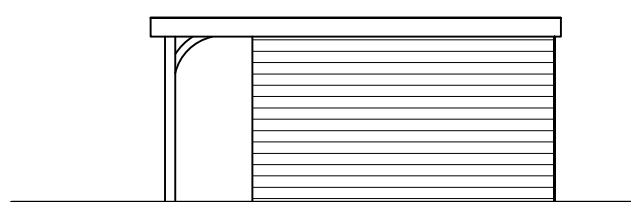

PROPOSED OUTBUILDING
SIDE ELEVATION 1:100

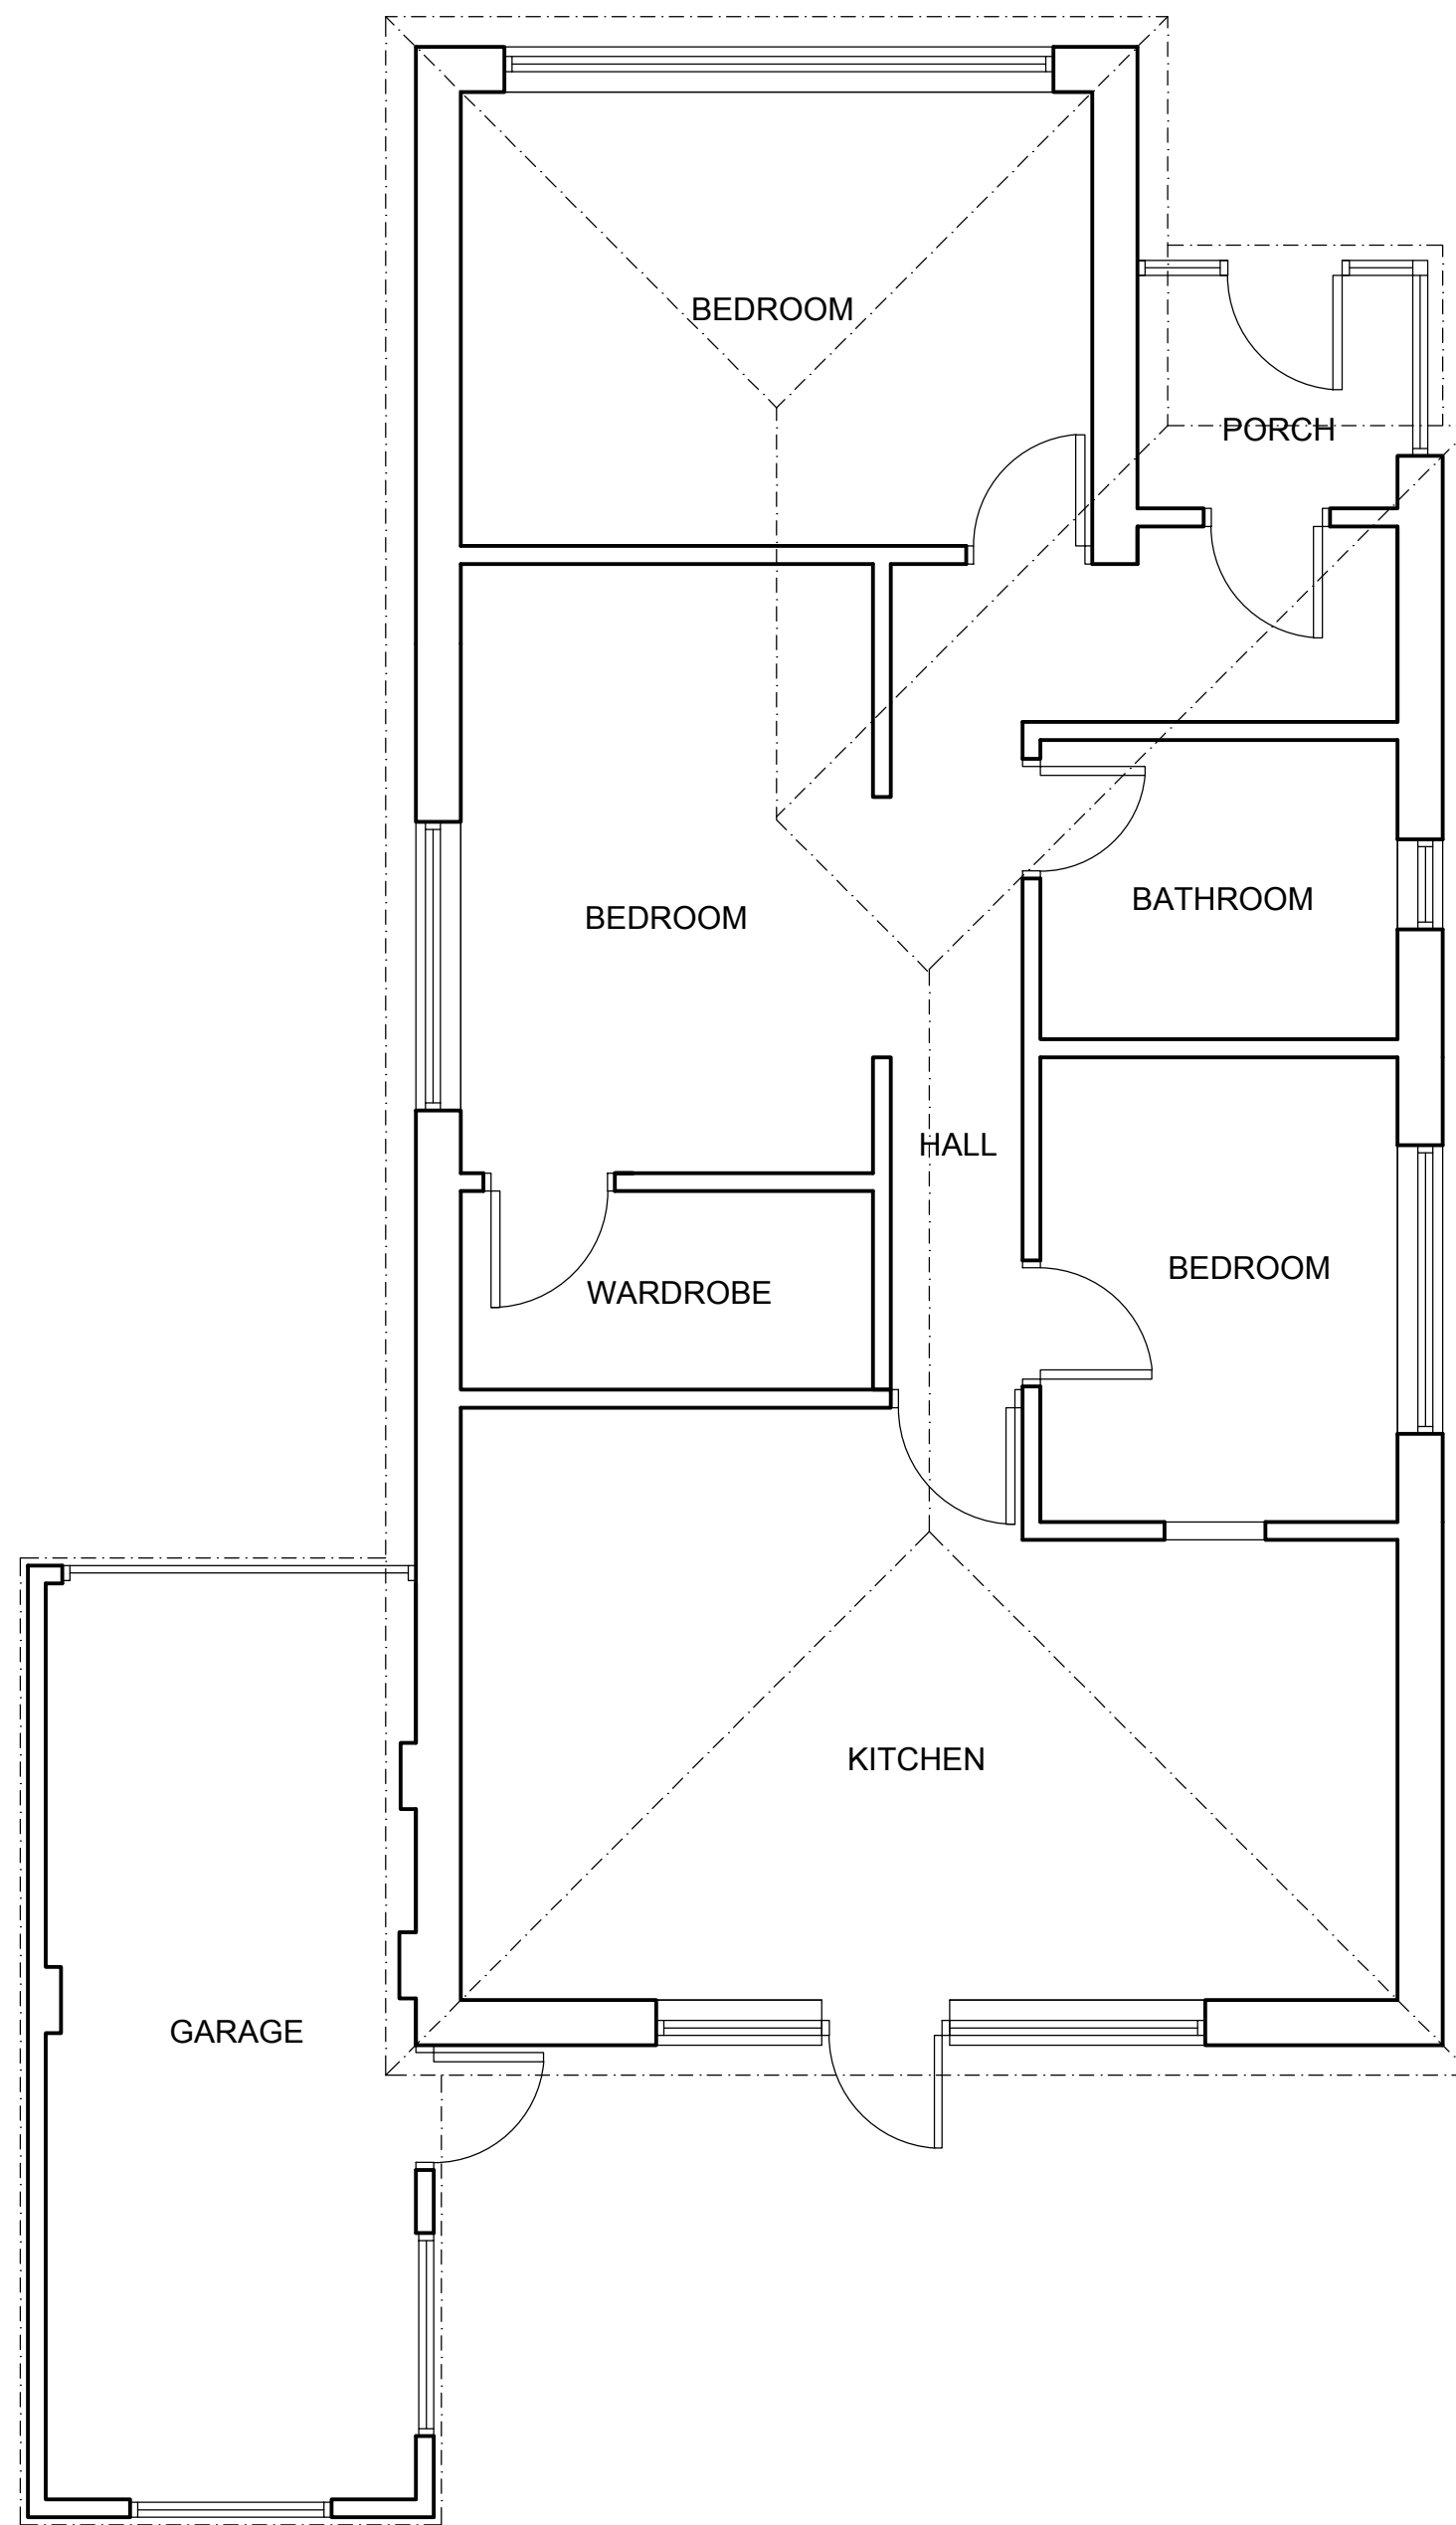

EXISTING GROUND FLOOR PLAN 1:50

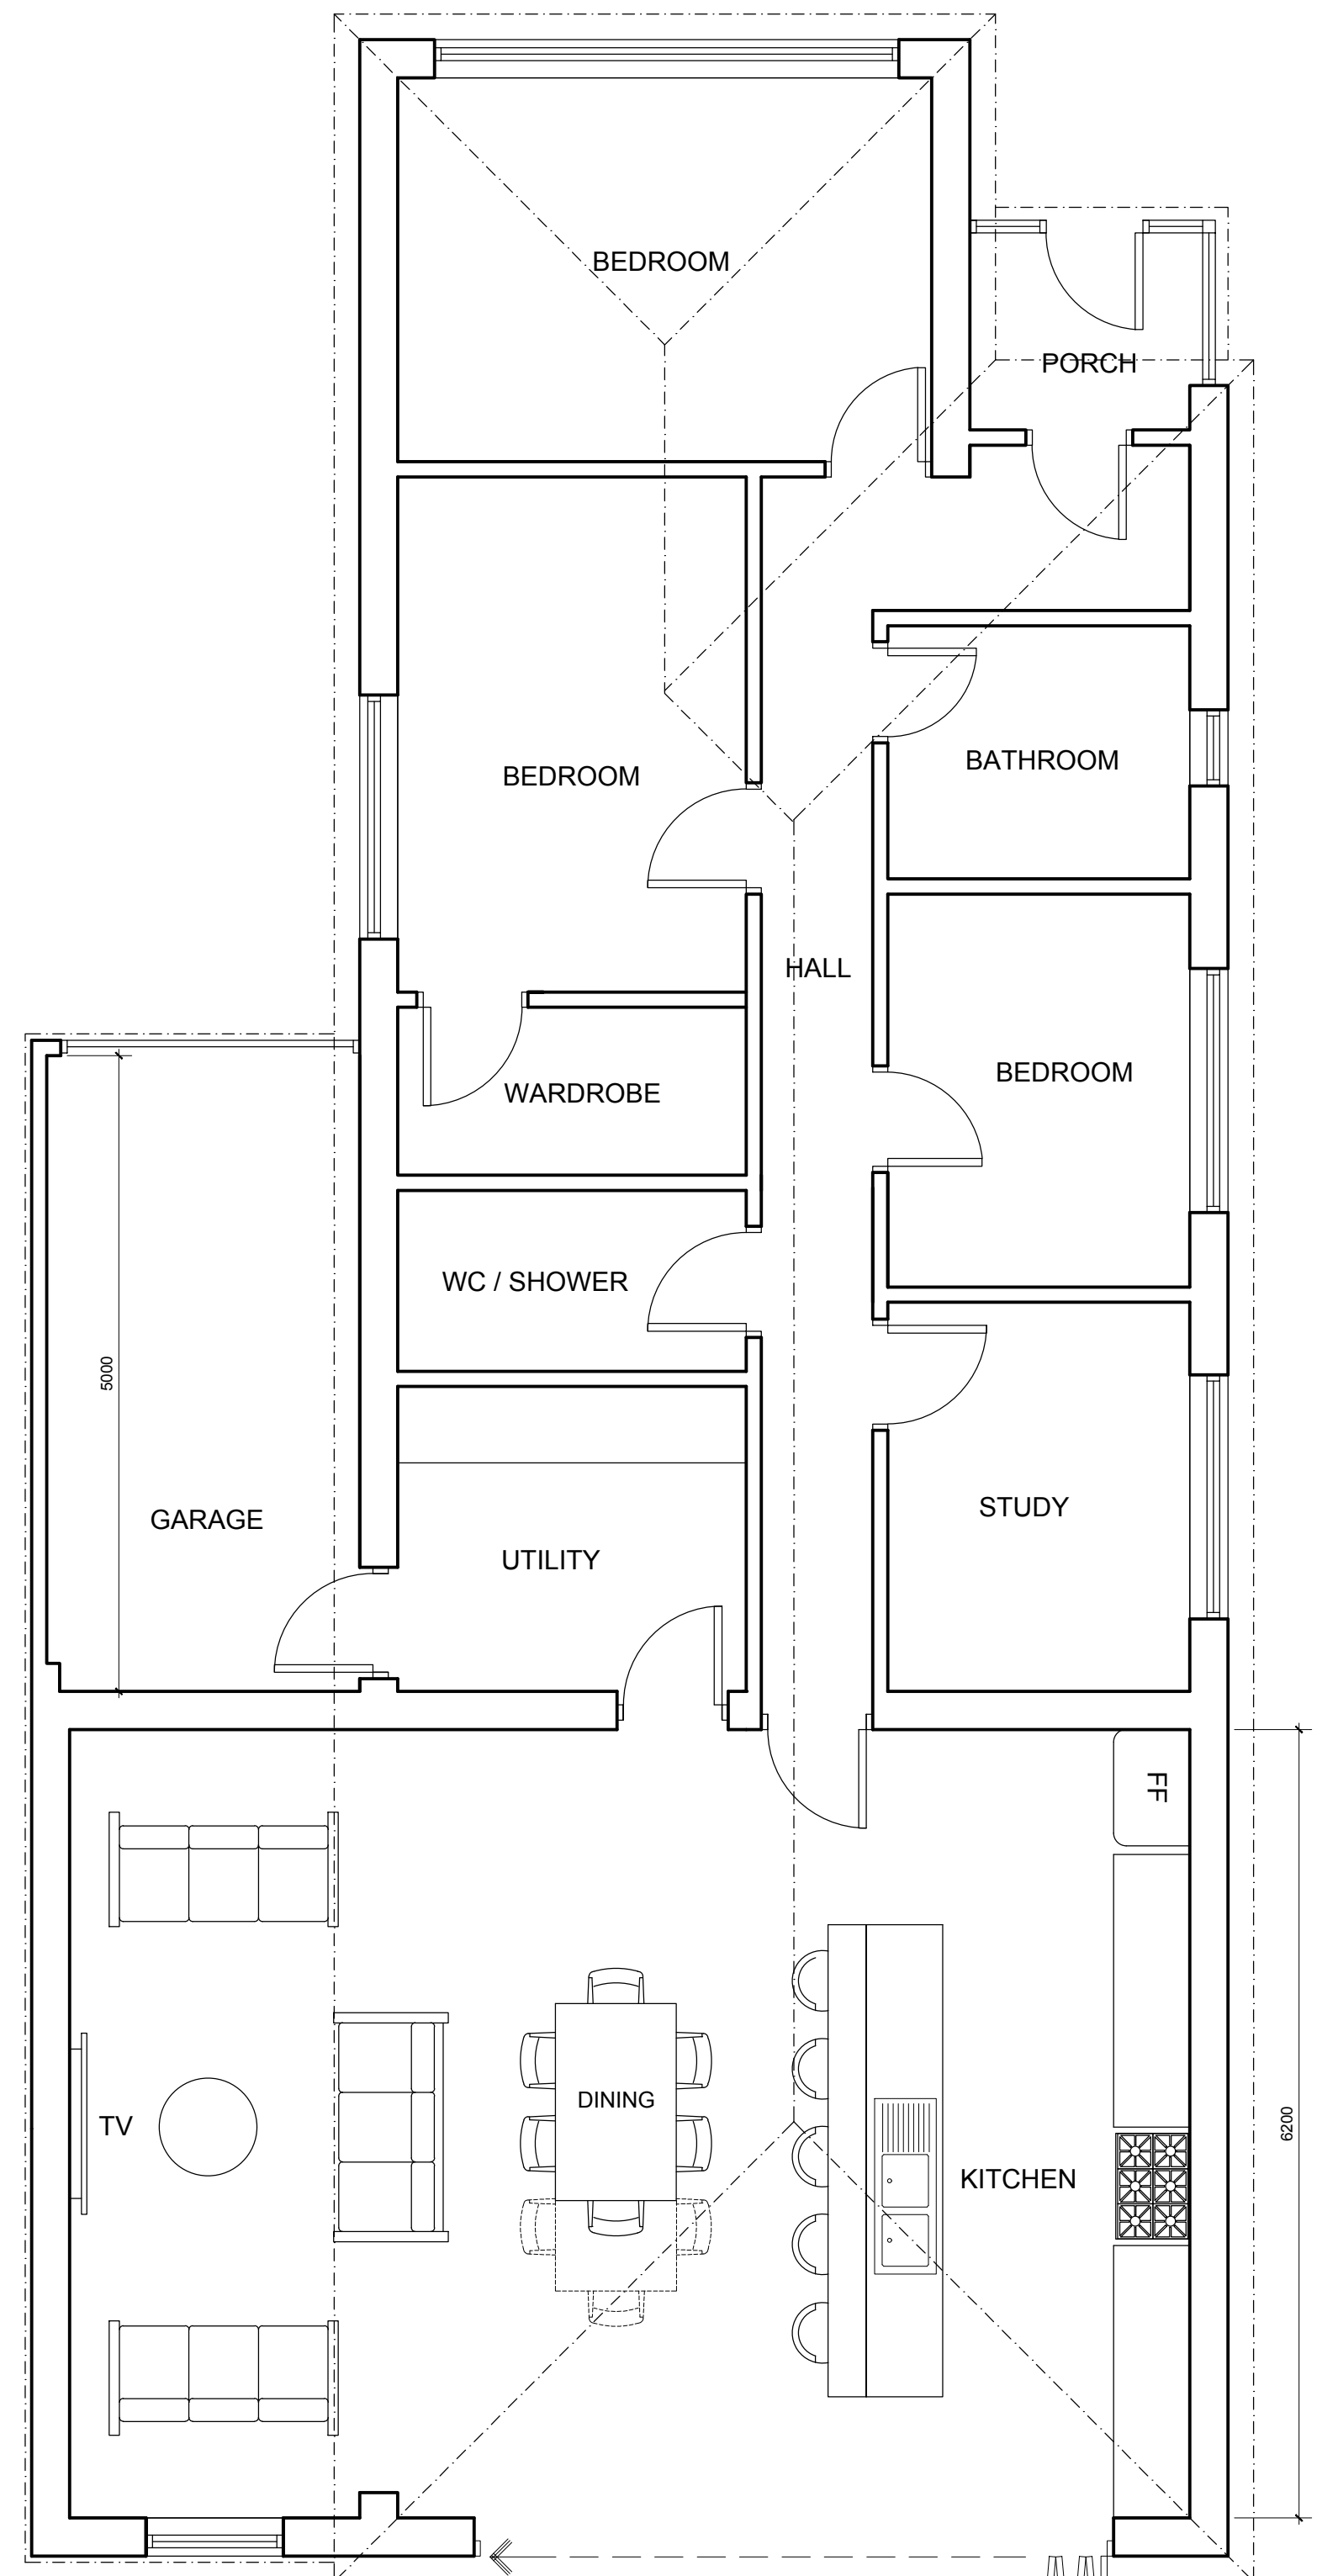


PROPOSED GROUND FLOOR PLAN 1:50


Folding Sliding




EXISTING REAR ELEVATION 1:100

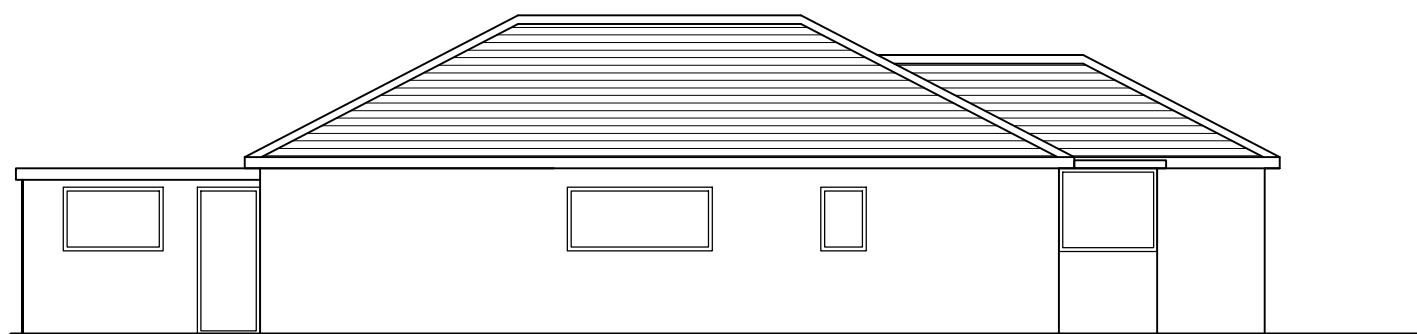


EXISTING SIDE ELEVATION 1:100

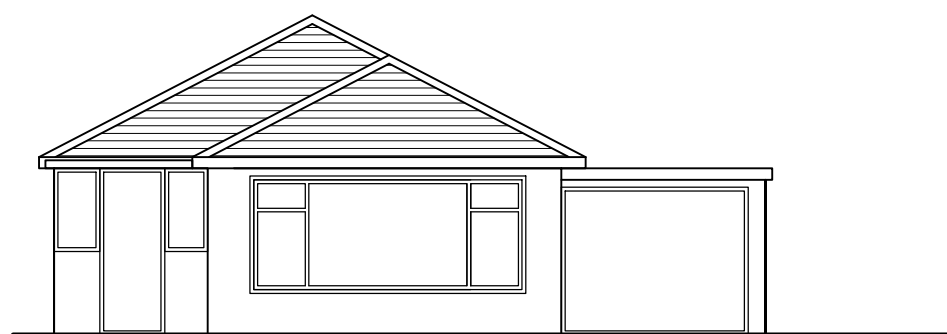


EXISTING FRONT ELEVATION 1:100

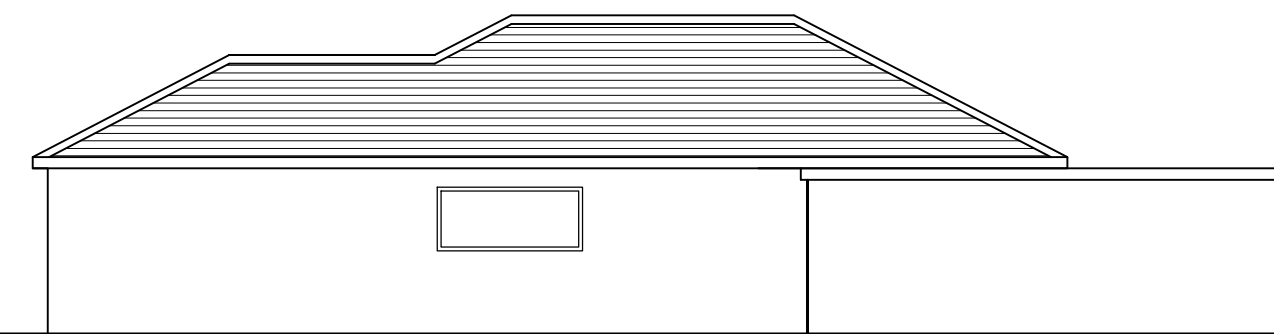


EXISTING SIDE ELEVATION 1:100

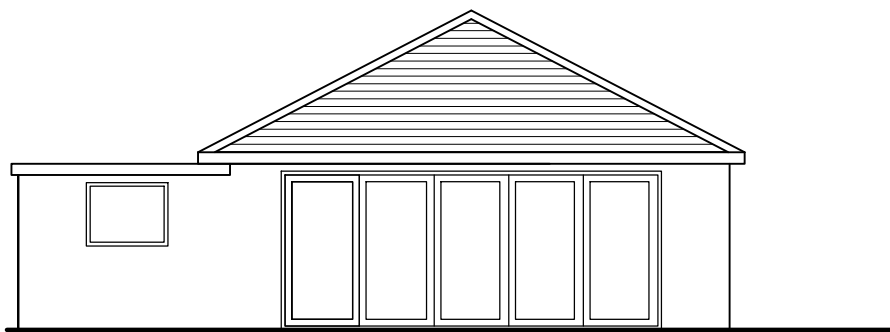


PROPOSED REAR ELEVATION 1:100

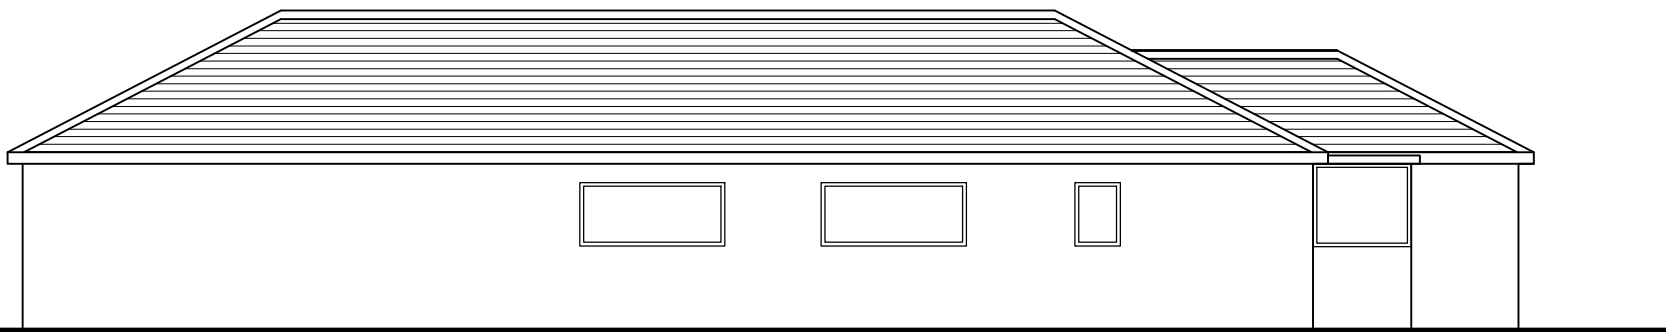

PROPOSED SIDE ELEVATION 1:100

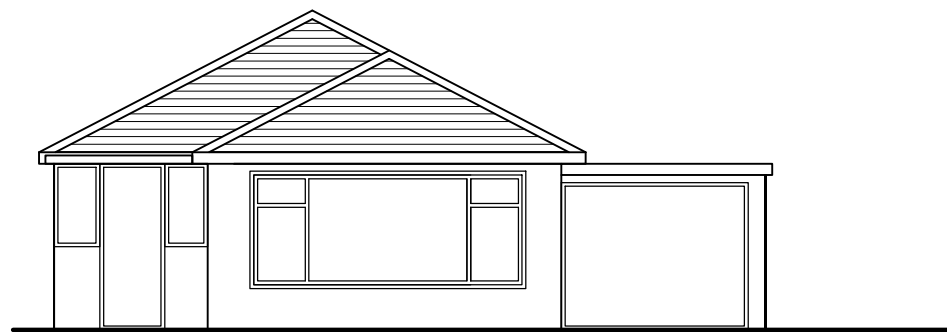

PROPOSED FRONT ELEVATION 1:100

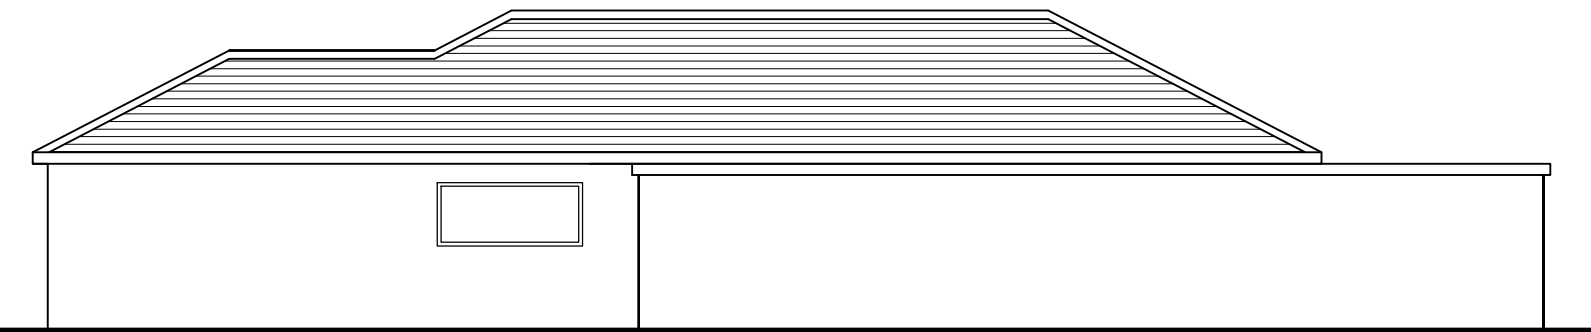

PROPOSED SIDE ELEVATION 1:100