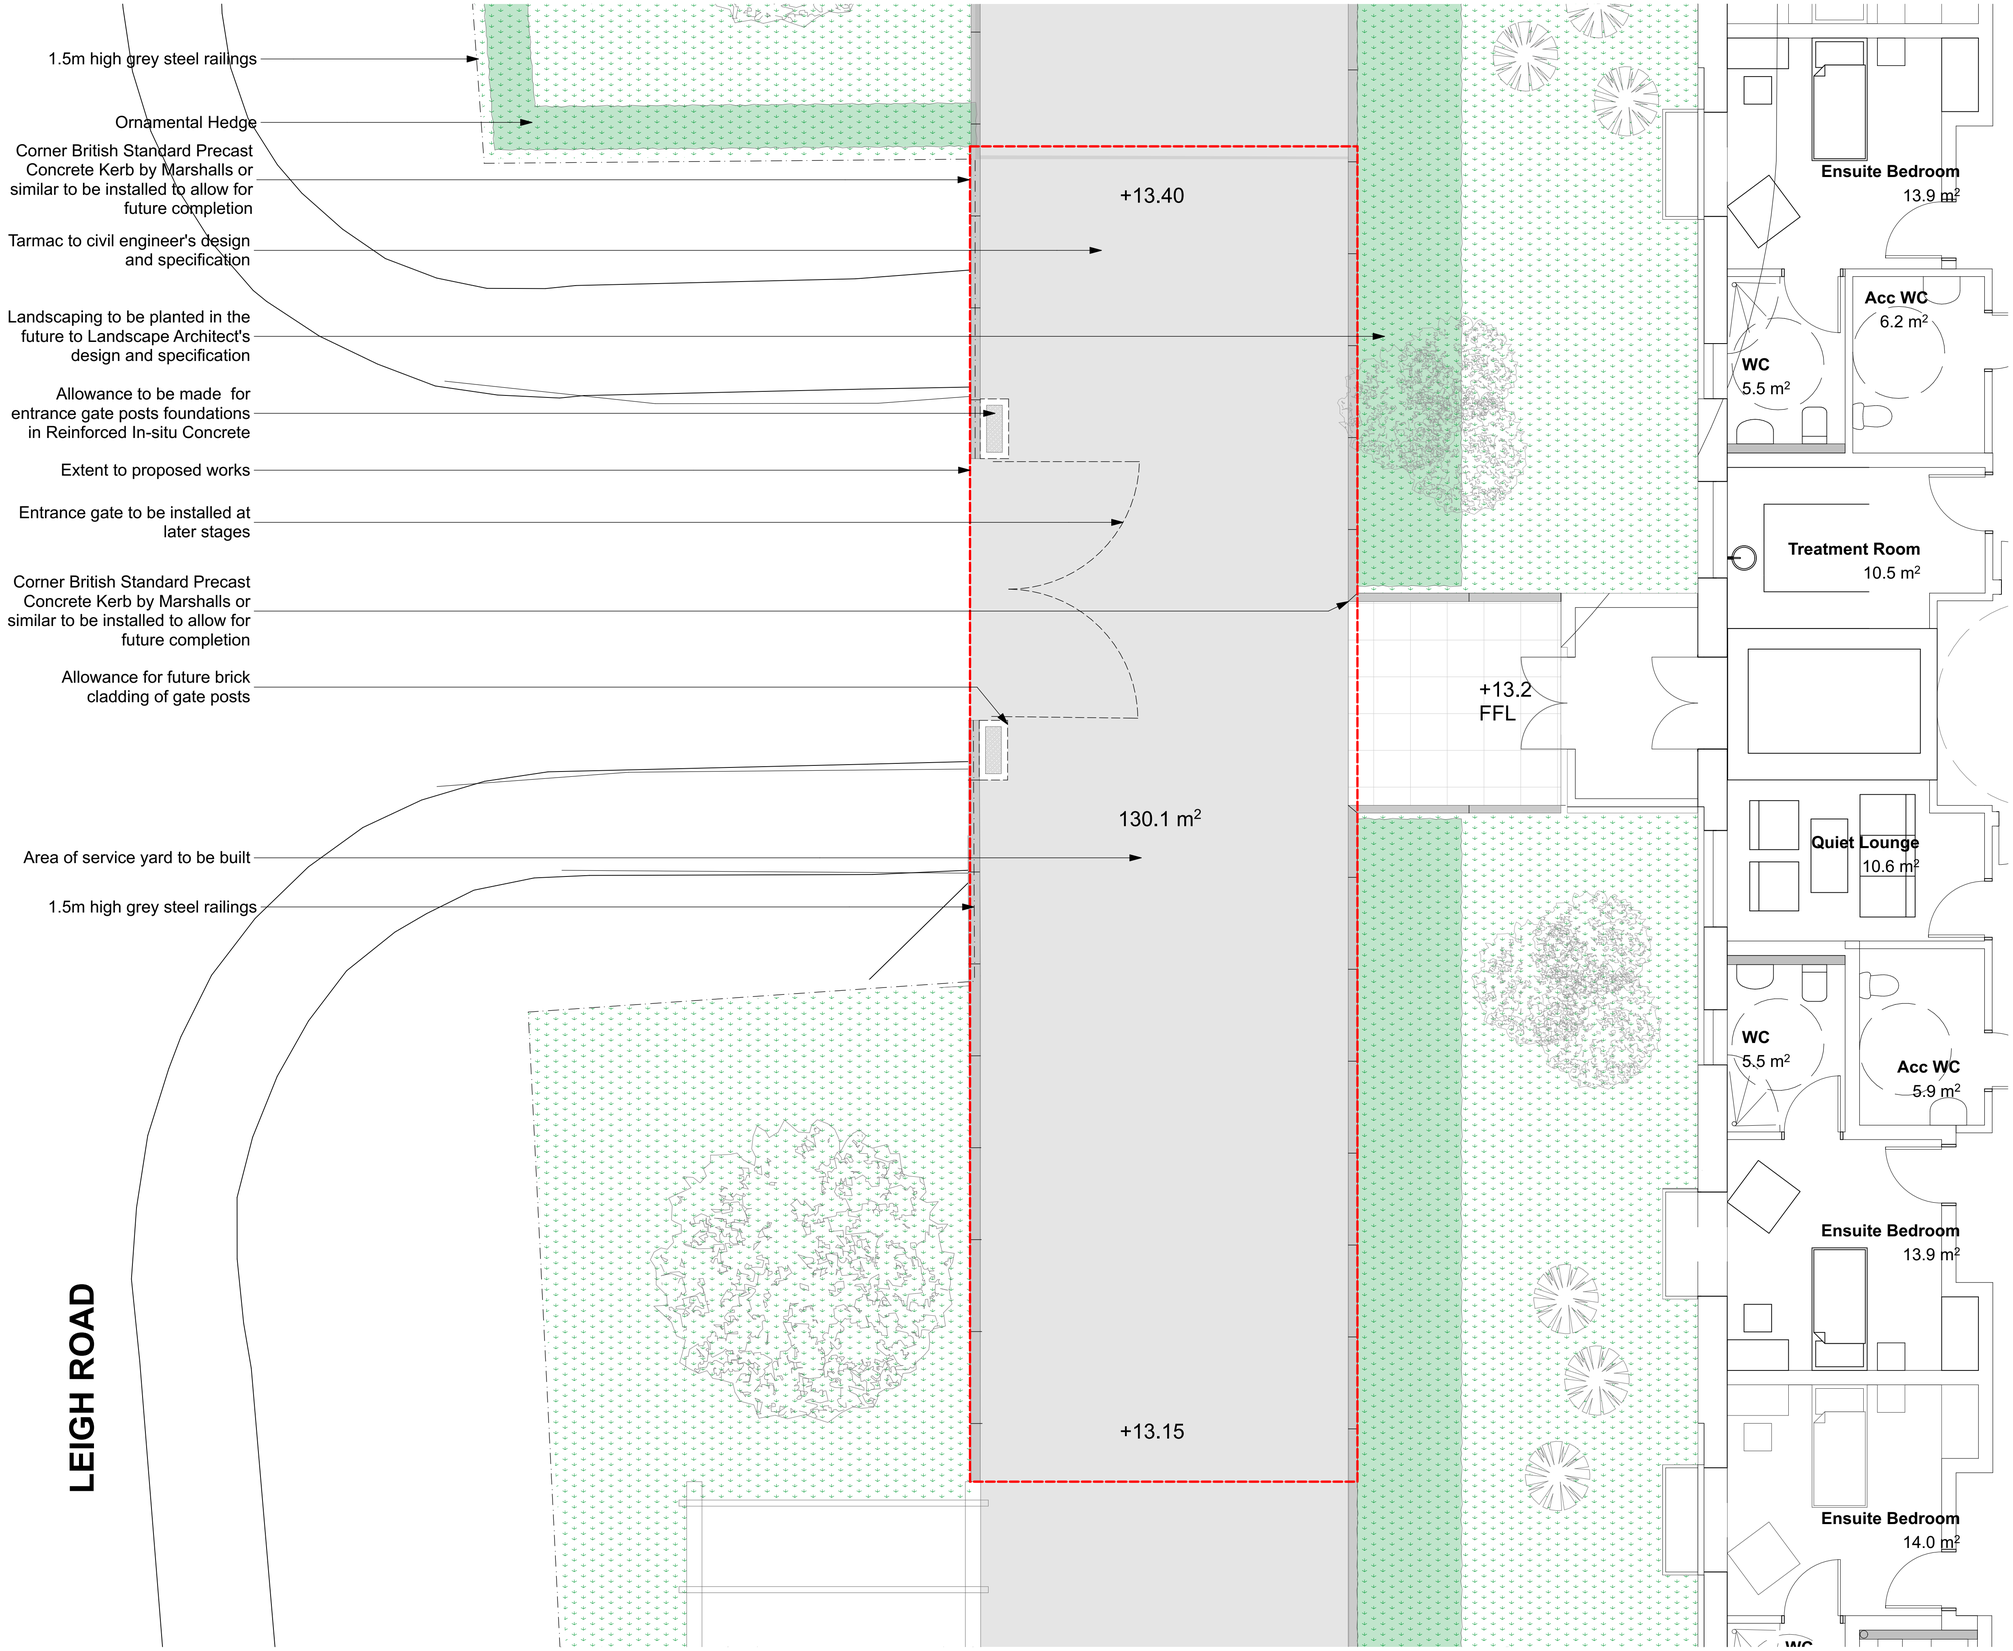

© Penoyre & Prasad LLP

Do not scale from this drawing.
Dimensions are to be verified on site prior to construction

Ordnance Survey Data reproduced by permission of Ordnance Survey®, on behalf of Her Majesty's Stationery Office. © Crown Copyright. All rights reserved.

Note:

1. Before excavation, contractors and subcontractor to carry out GPR (ground penetrating radar) survey to establish positions of existing public brown water and storm water sewers.

2. Contractor and subcontractors to establish a suitable delivery strategy to minimise heavy traffic over Leigh Road to minimise stress on existing storm water sewer underneath Leigh Road.

3.During construction, main contractor to ensure that site is kept clean avoiding any mud and clay to flow to the existing storm water sewer.

598-PL-103 Proposed Site Plan 1:50

0 1 2 3 4 5 6 7 8 9 10

N

Rev	Date	Prep/Check	Description

Penoyre & Prasad

28-42 Banner Street
London EC1Y 8QE

020 7250 3477
penoyreprasad.com

Client
Hampshire County Council

Project
Oak Park Health & Wellbeing Campus

Drawing Title
Proposed Service Yard Area

Drawing Status
Planning

Date
20/08/18

Scale
1:50@A1 / 1:100 @ A3

Drawing Number
598-PL-103

Revision