



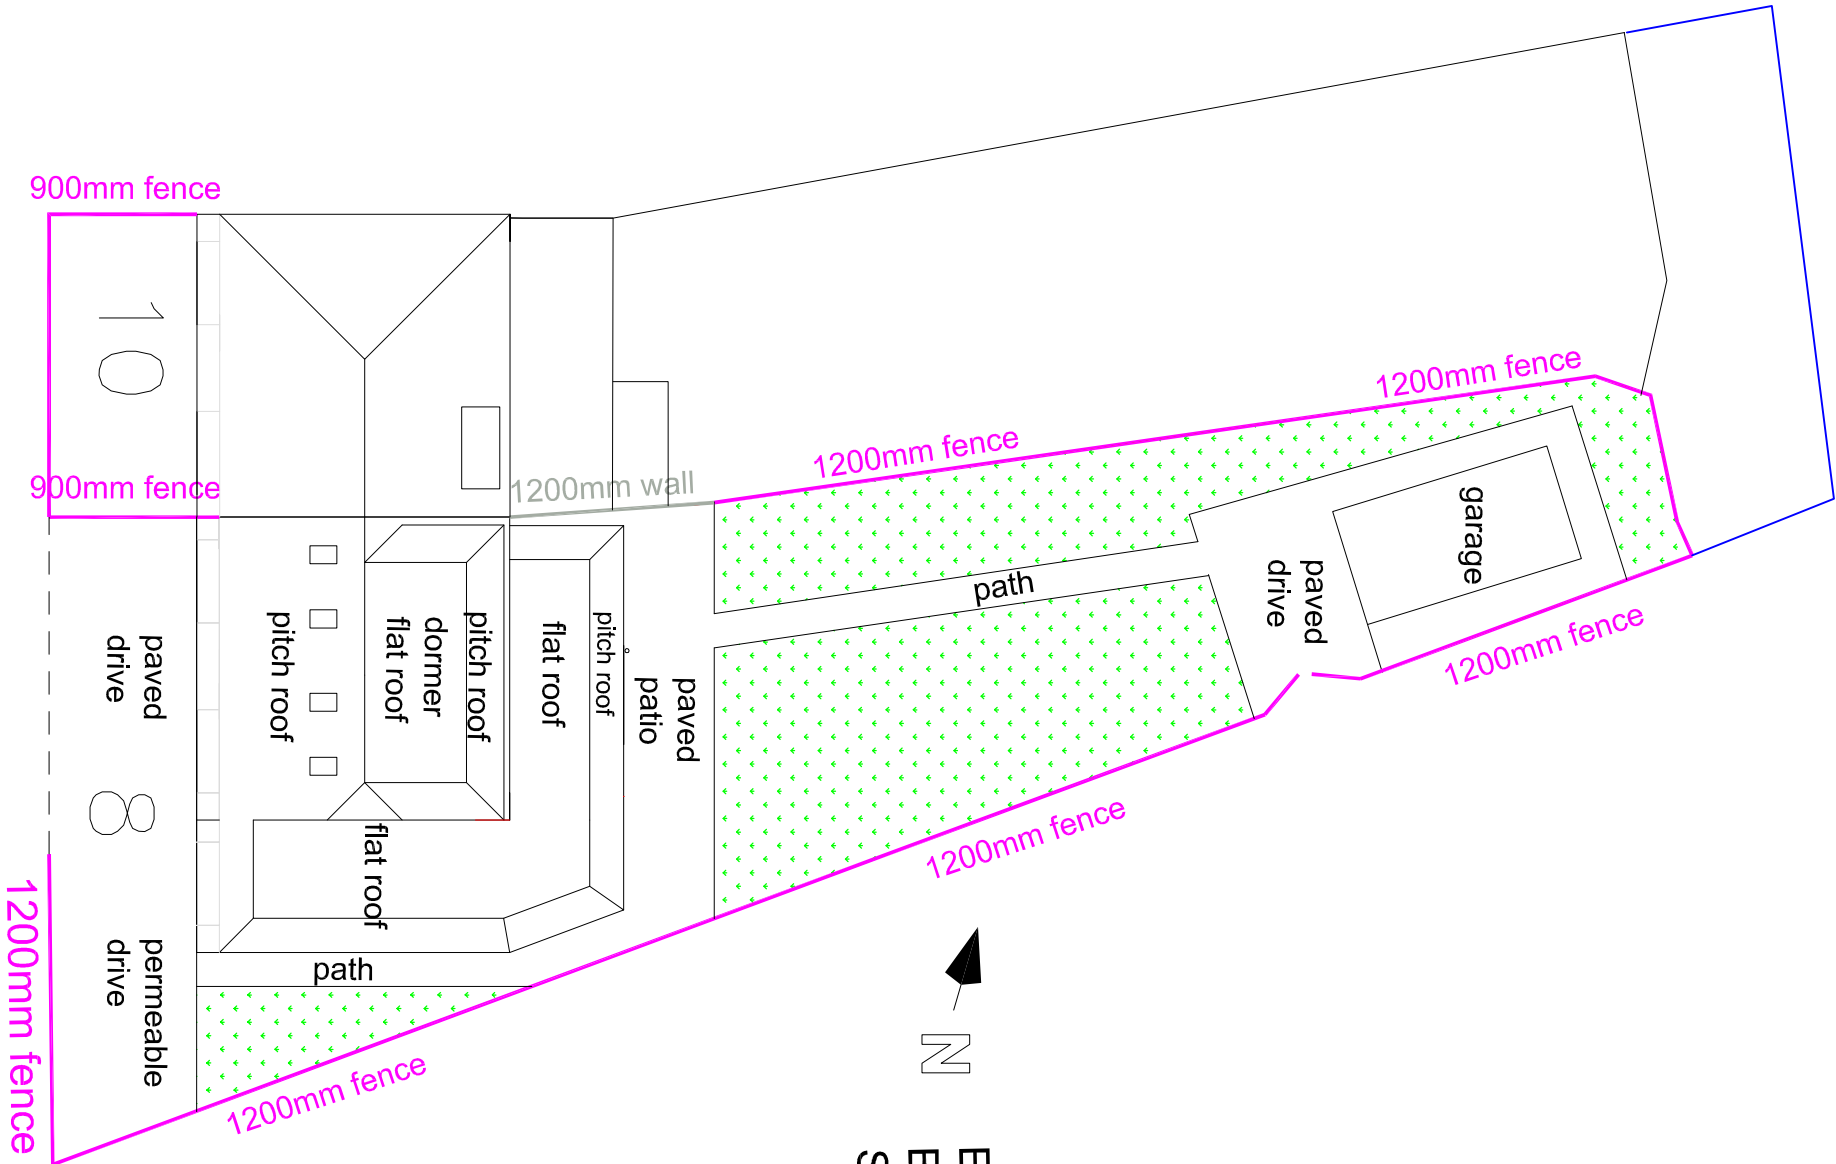

EXISTING  
BLOCK PLAN  
SCALE 1:200

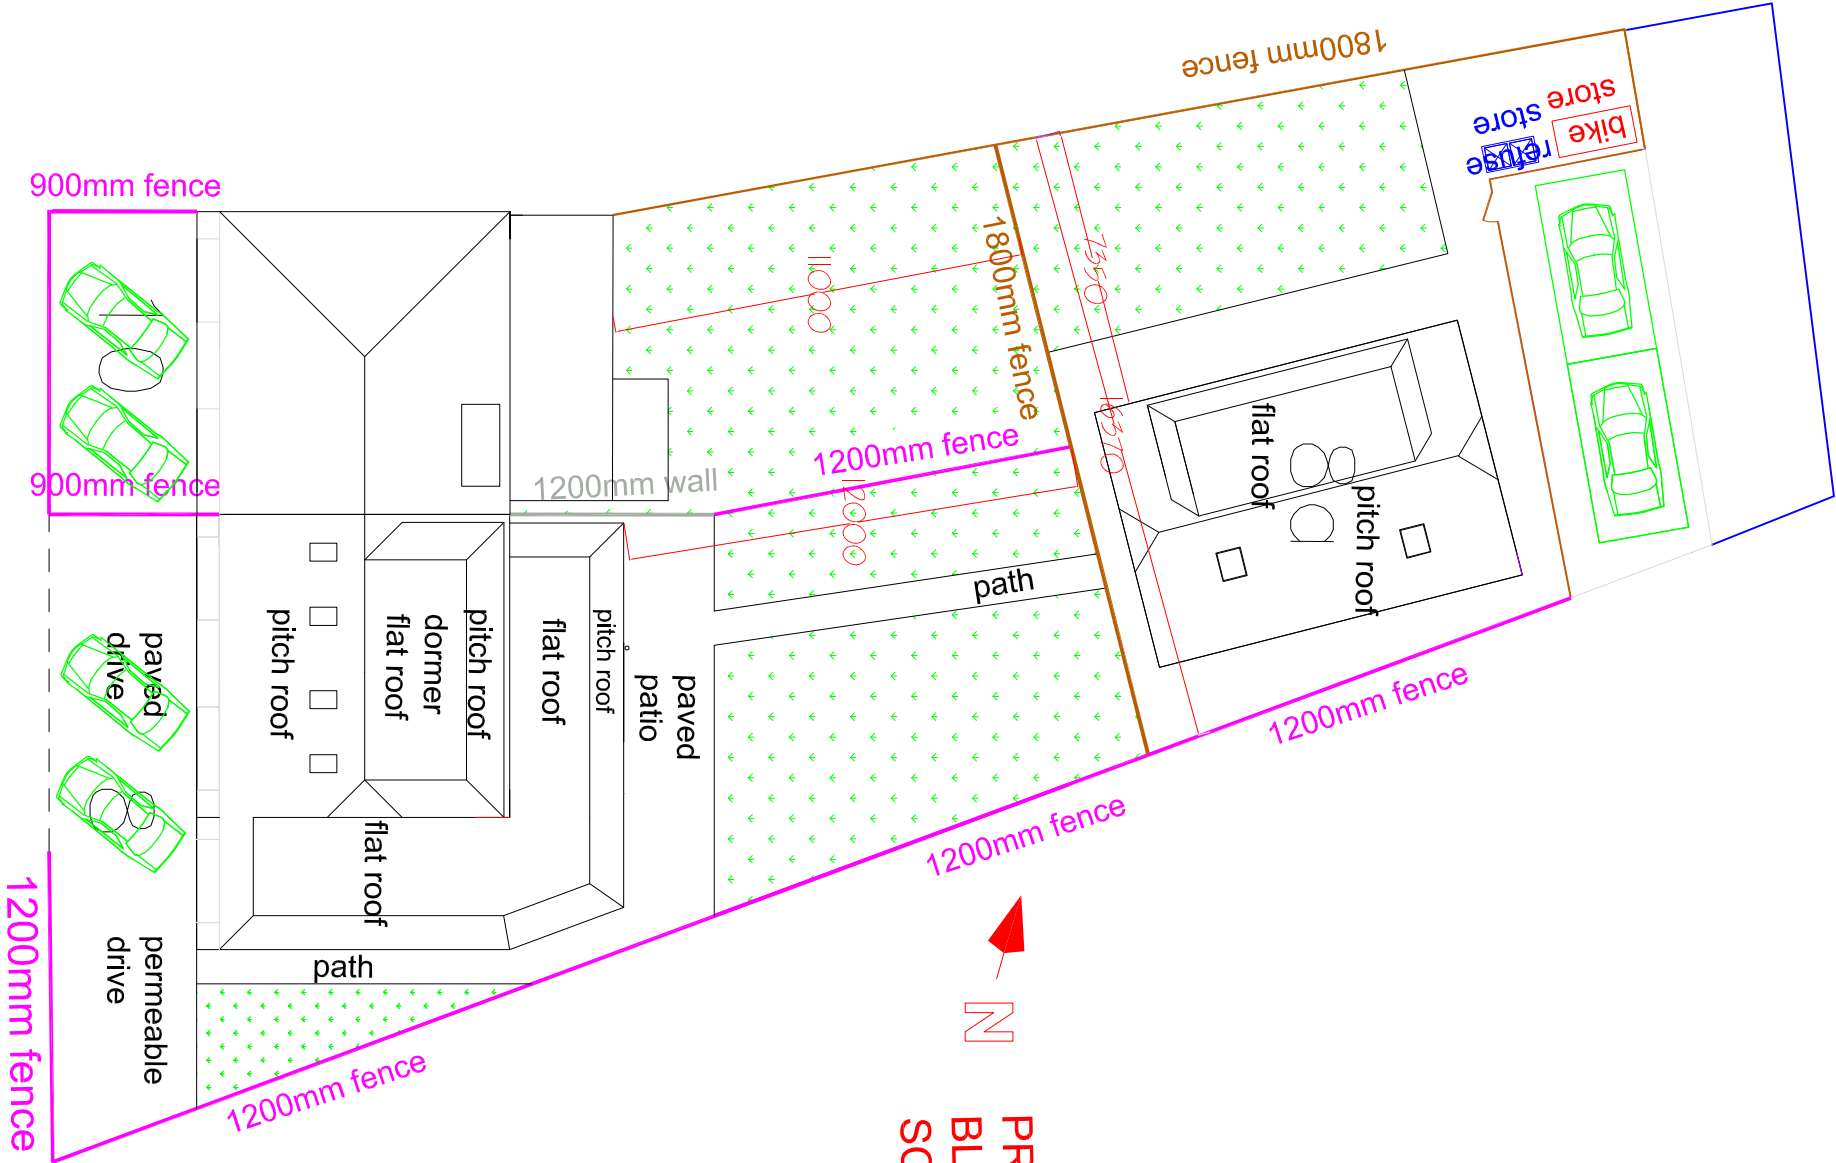

PROPOSED  
BLOCK PLAN  
SCALE 1:200

|                                                      |  |                     |              |
|------------------------------------------------------|--|---------------------|--------------|
| MR GIBBS<br>8 WESTBROOK GROVE<br>PURBROOK<br>P07 5HX |  | DRAWING NUMBER: 102 | DATE 27/7/18 |
| TITLE: BLOCK PLAN                                    |  | SCALE 1:200         |              |