


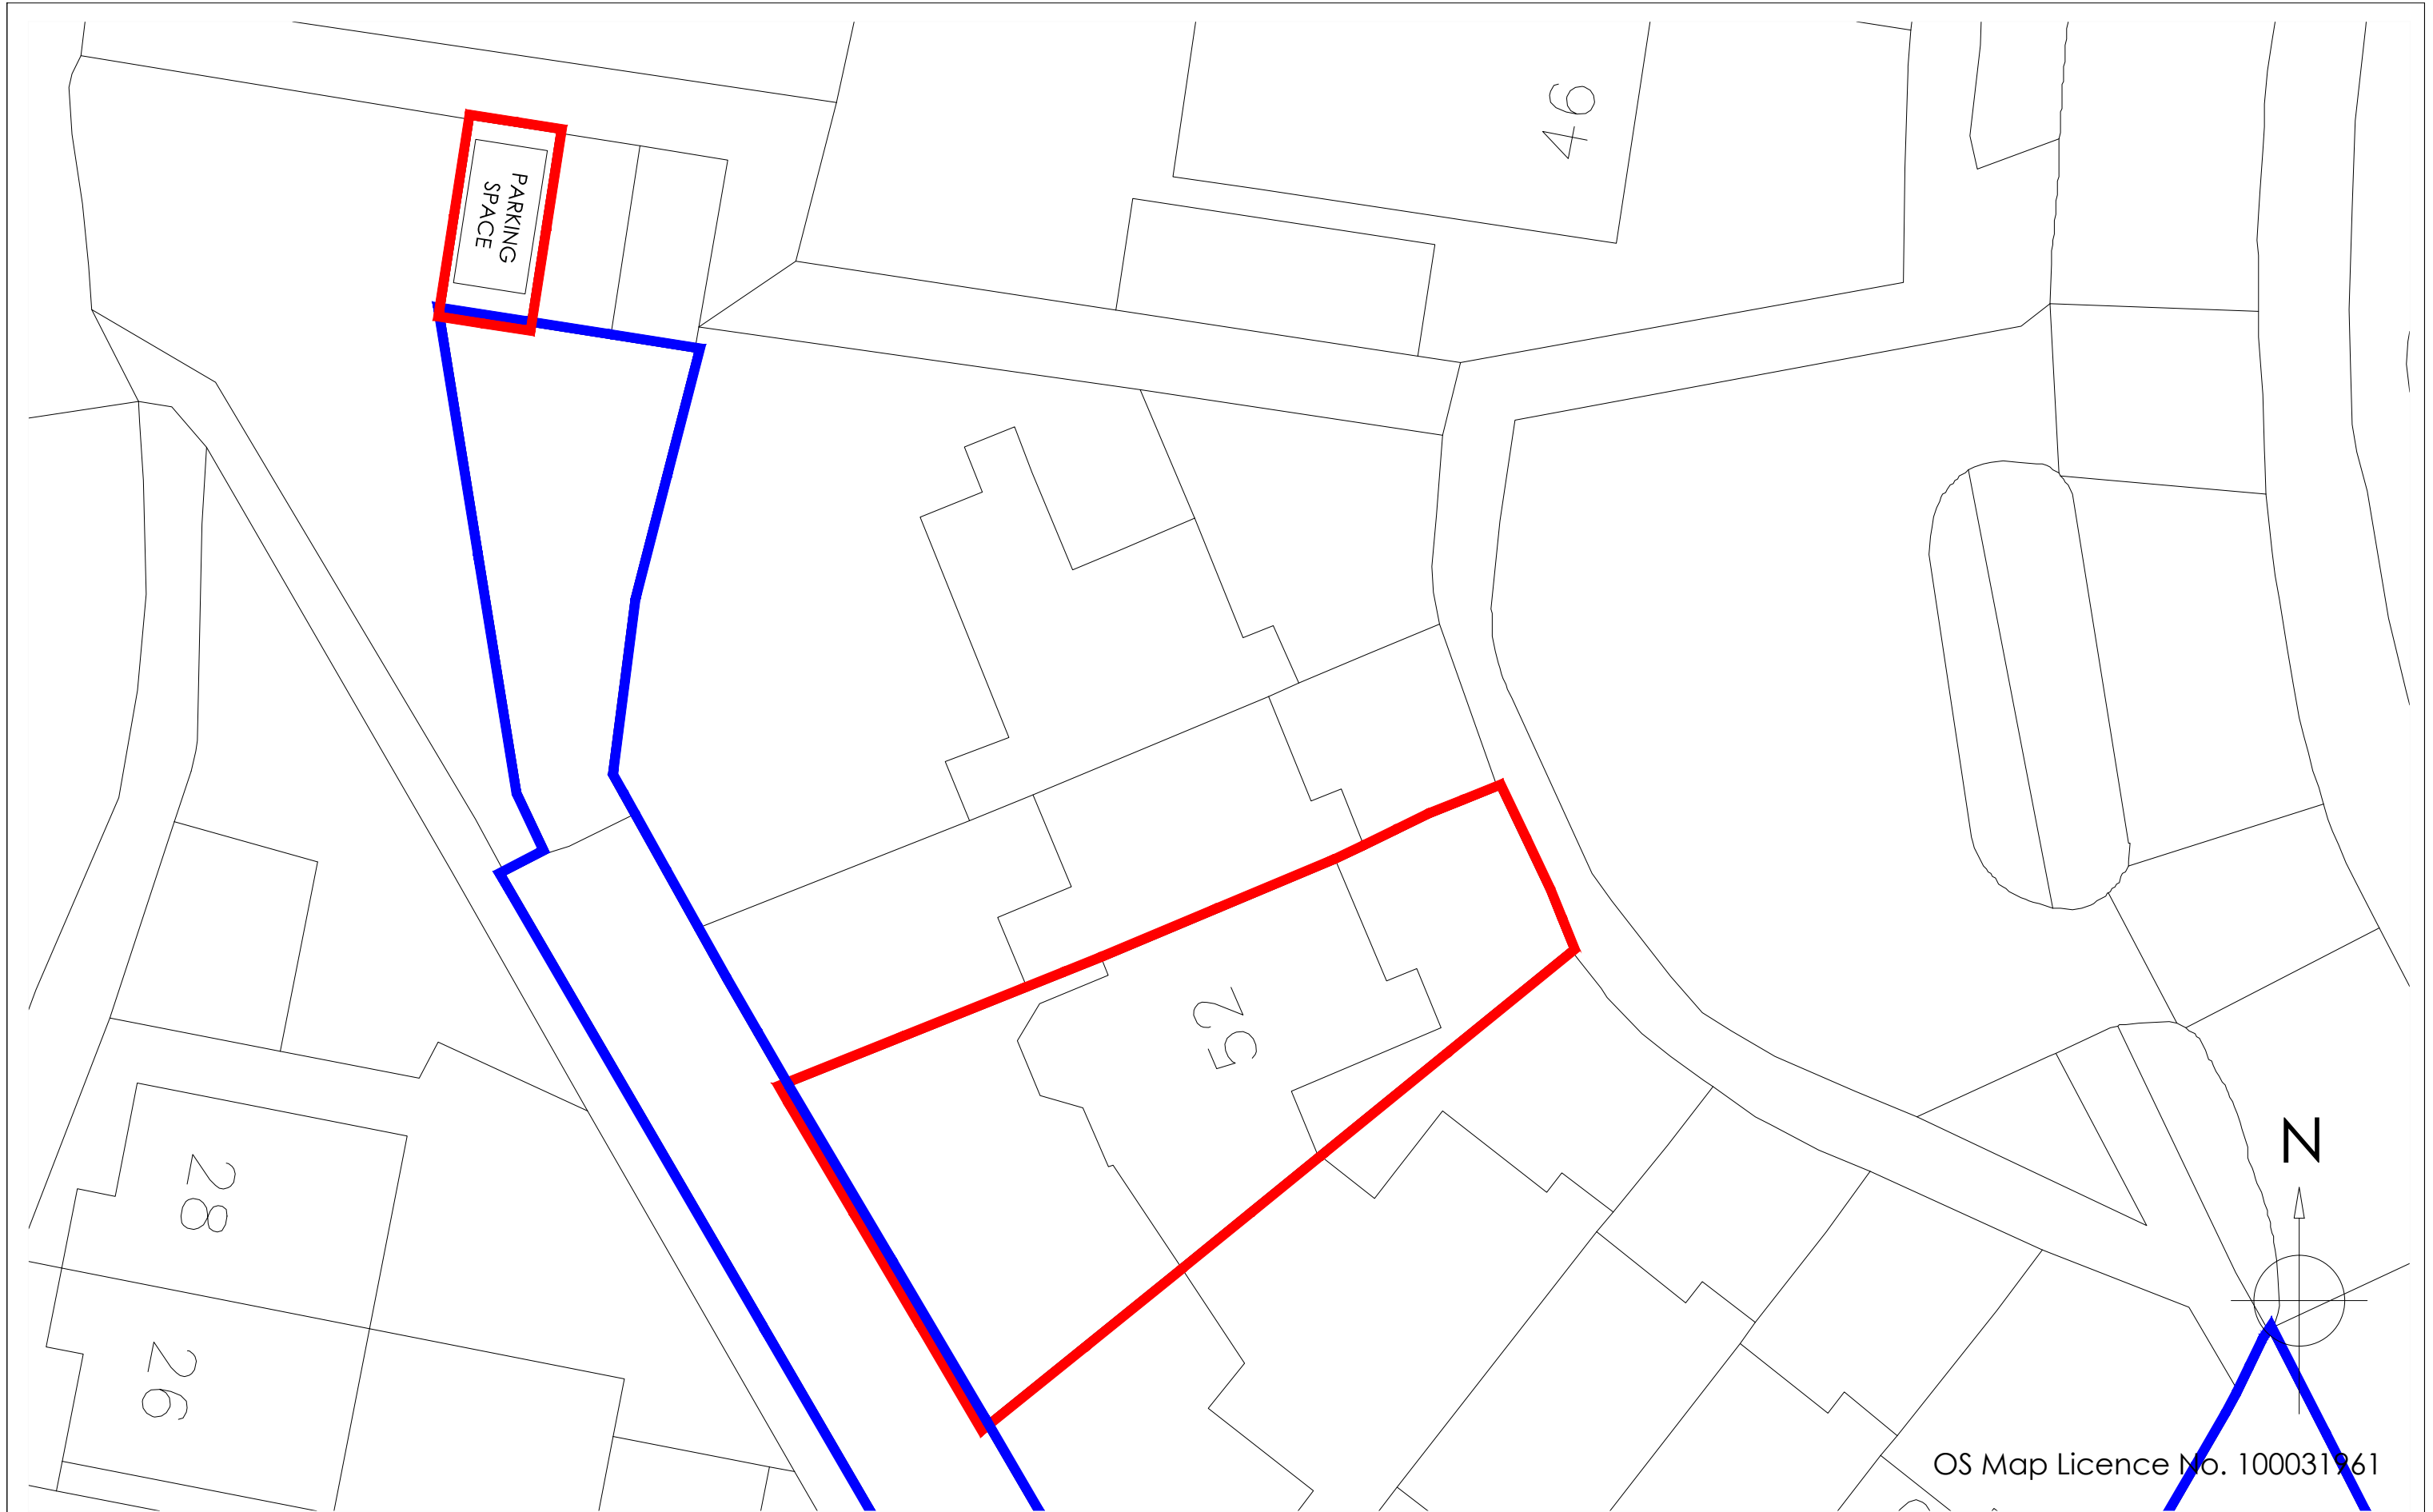


Copyright is reserved by GBS Designs and is issued on the condition that it is not copied or disclosed by or to any unauthorised persons without prior consent in writing from GBS Designs.

All dimensions to be checked on site

All structural elements to be specified by a suitably qualified structural engineer.

REV	DESCRIPTION	DRAWN	DATE
-	Initial design	GBS	09.04.18
A	Parking plan altered	GBS	16.04.18

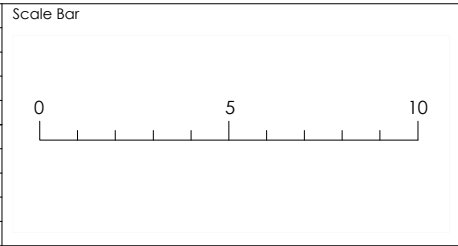

Drawing Ref KERRIDGE 06		Drawing Title 52 St Johns Avenue Purbrook Waterlooville Hampshire PO7 5QU
Scale at A1	Scale at A3	
N/A	1:200	
Date 09 APR 2018	Drawn by GBS	



CAD - ARCHITECTURE - DESIGN

6 Shillinglee Waterlooville
Hampshire PO7 5RW

Tel 023 9225 8315
www.gbs-designs.co.uk