



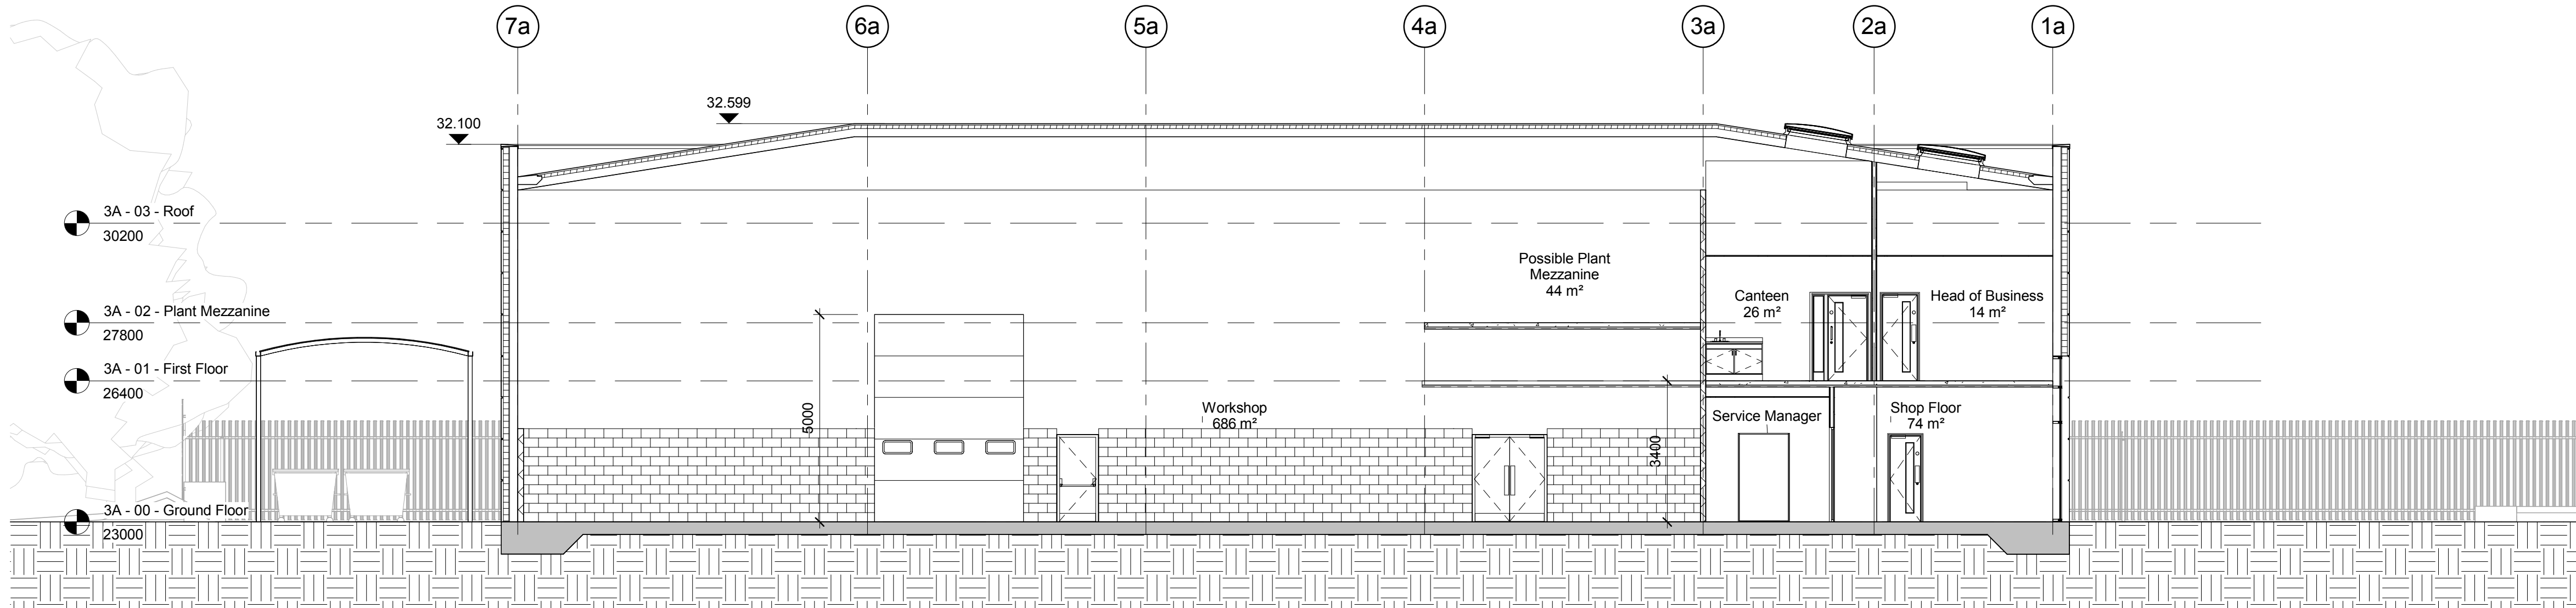

1 3A - Section A-A
1 : 100

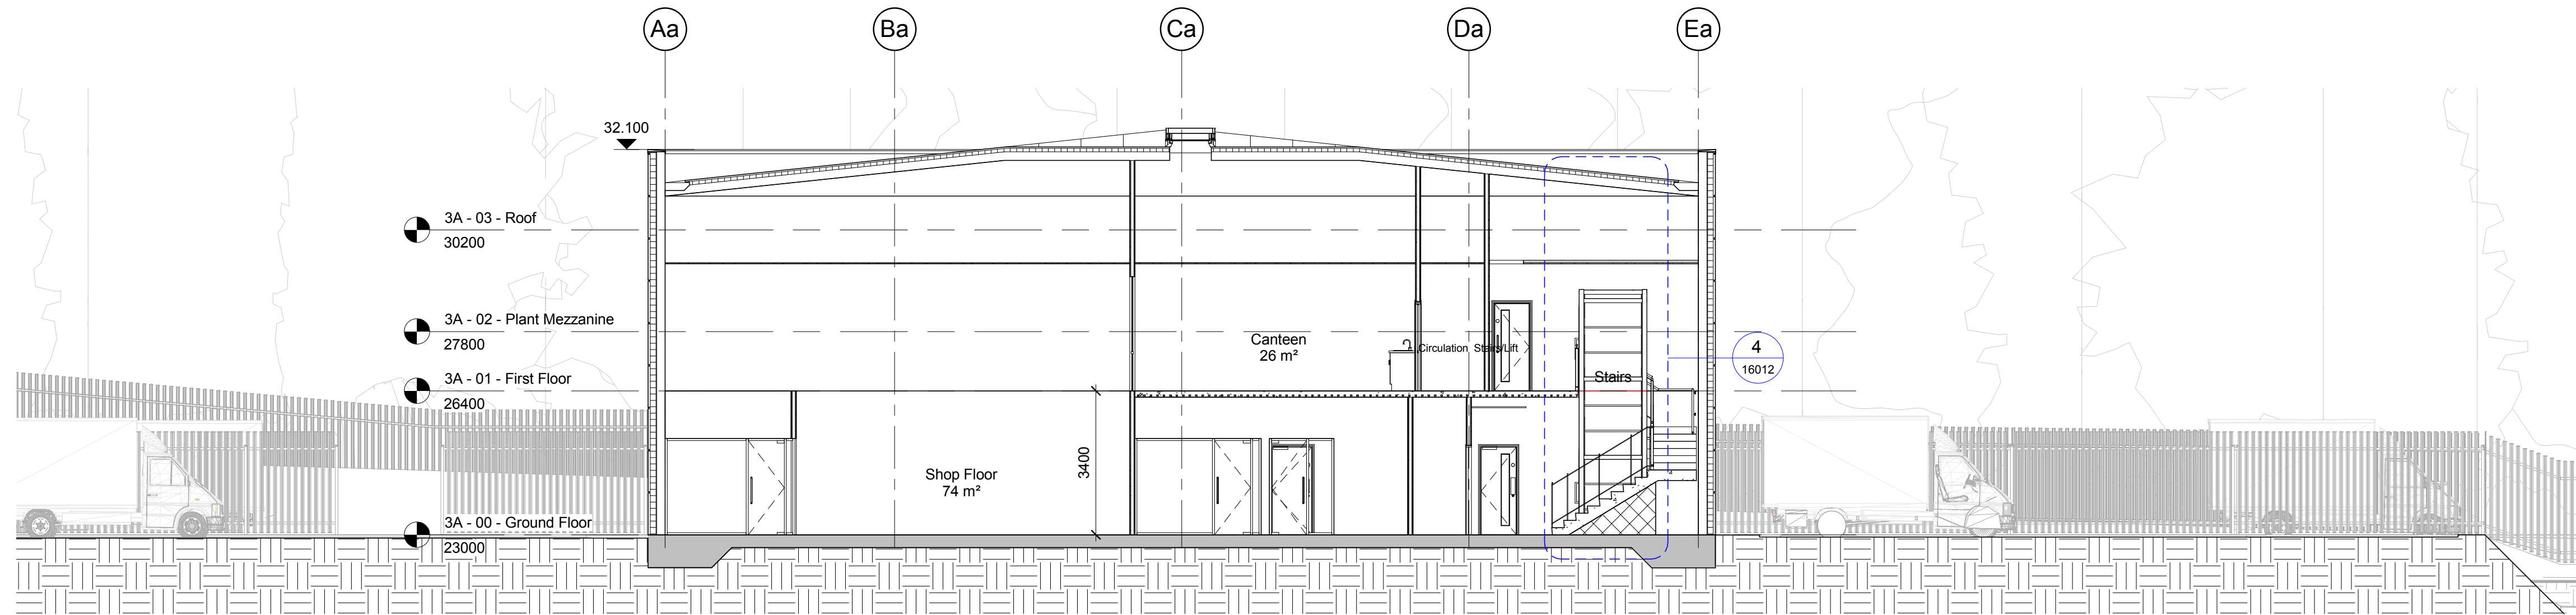

2 3A - Section B-B
1 : 100

Suitability Code (as defined in BS1192)

Work in Progress (WIP)

S0 - Work In Progress

Shared (Non-Contractual)

S1 - Suitable for Co-ordination
S3 - Suitable for Review & comment
S5 - Not Used
S7 - Suitable for AIM Authorisation

WIP to Published (Non-Contractual)

D1 - Suitable for Costing
D3 - Suitable for Contractor Design

S2 - Suitable for Information
S4 - Suitable for Stage Approval
S6 - Suitable for PM Authorisation

Published Documentation (Contractual)

A1, A2, A3, Etc - Approved and accepted as stage complete
B1, B2, B3, Etc - Partially signed off with minor comments from the Client

Published for AIM Acceptance

CR - As Construction Record Documentation

P3	AJR	090218	SL	Revised for Planning
P2	AJR	020218	SL	Issued for Planning
P1	AJR	09/01/18	SL	Sections revised

rev	by	chkd	date	description
-----	----	------	------	-------------

CLIENT LOGO

Tab-select, then edit family
to add your logo



BAM Design
An operating company of
BAM Construct UK Ltd

Architecture
Interior Design
3D Visualisation
Feasibility Studies
Structural Engineering
Environmental Services
Building Information

Centrium Business
Park
Griffiths Way, St
01727 894200
design@bam.co.uk
www.bam.co.uk

project Dunsbury Park Plot 3

title 3A - Typical Sections

scale 1 : 100 @ A1
date 01/05/18
project code DHF-
originator BAMD-Z3-
checked SL
level ZZ-
type DR-A-
role 13001
number P.3
purpose of issue
PLANNING
drg. status
S4