




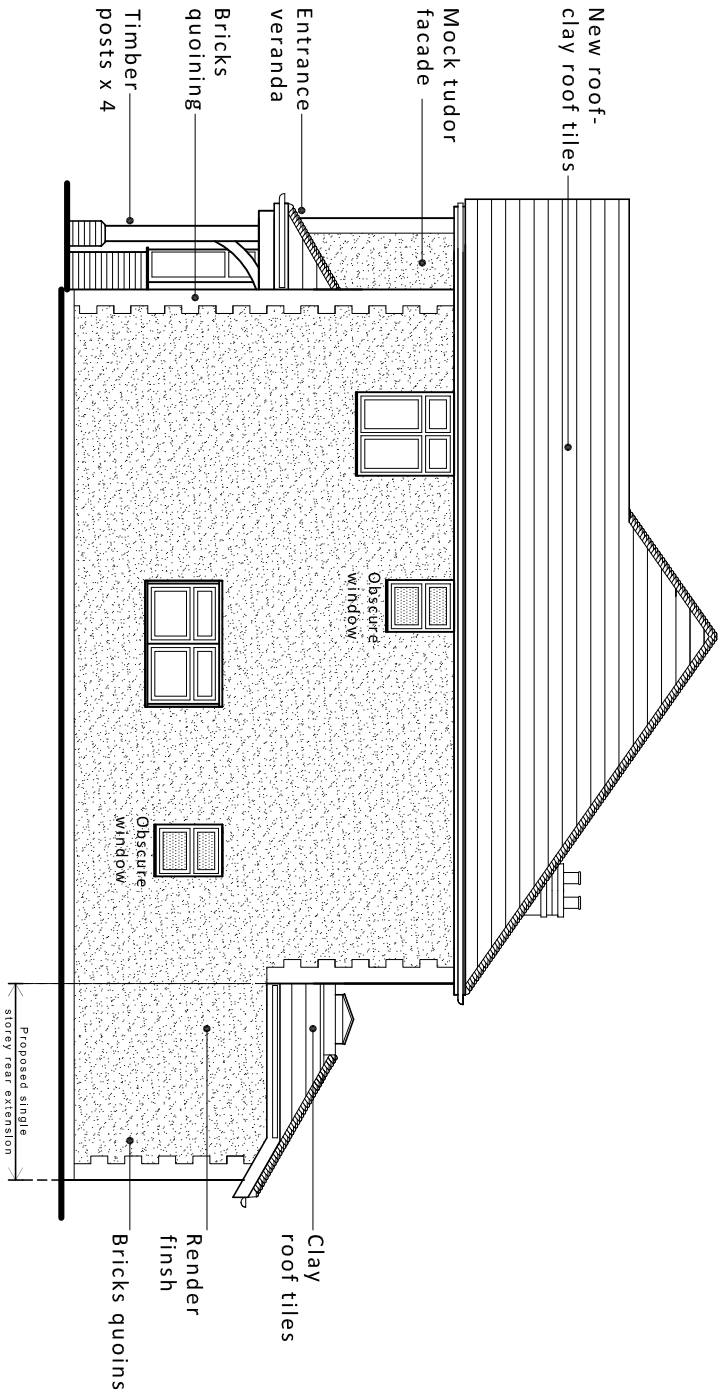


North (side) elevation

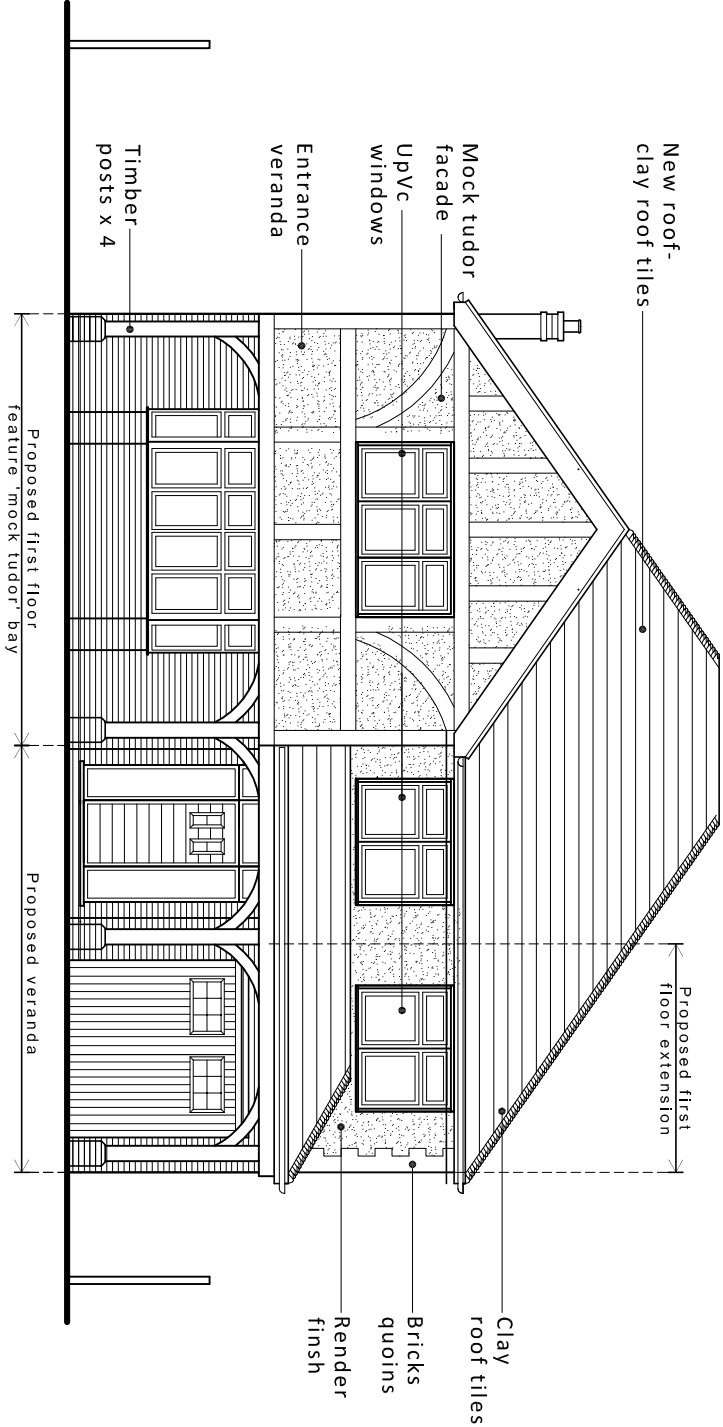

East (front) elevation

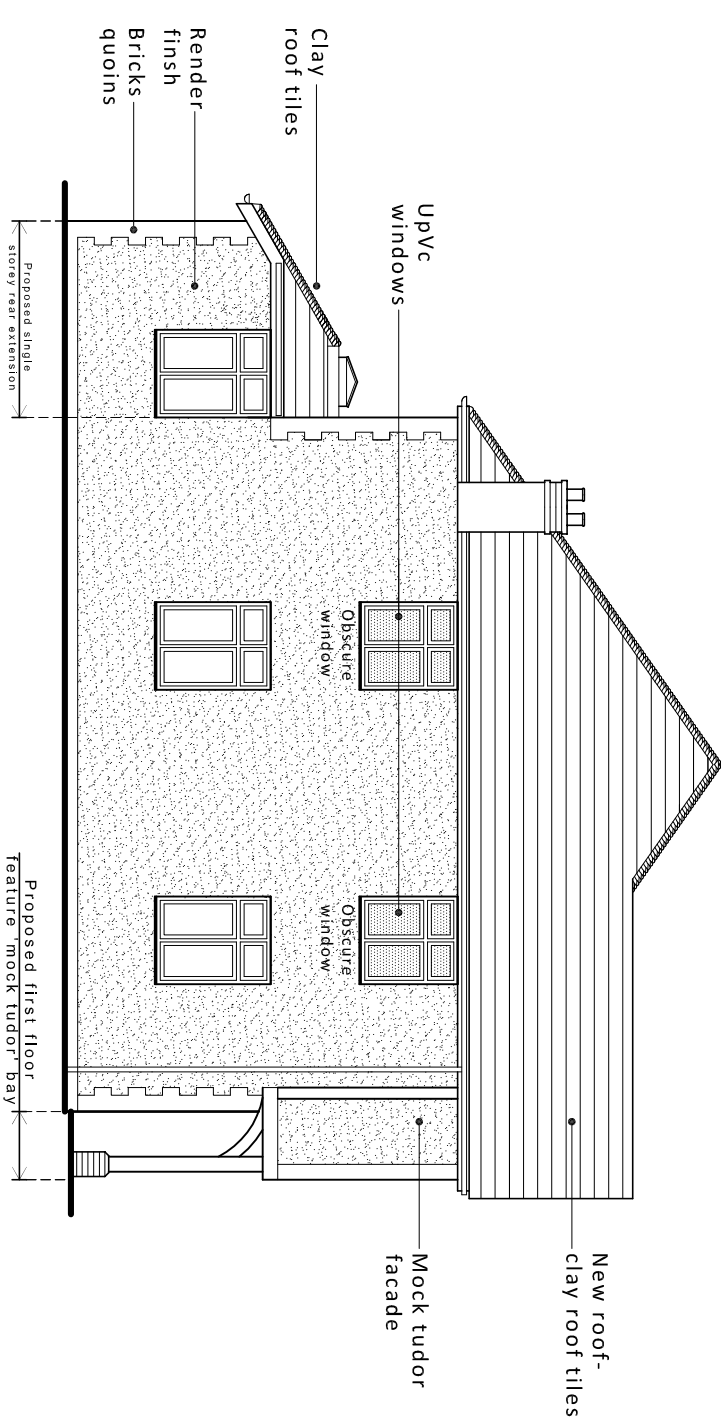


South (side) elevation

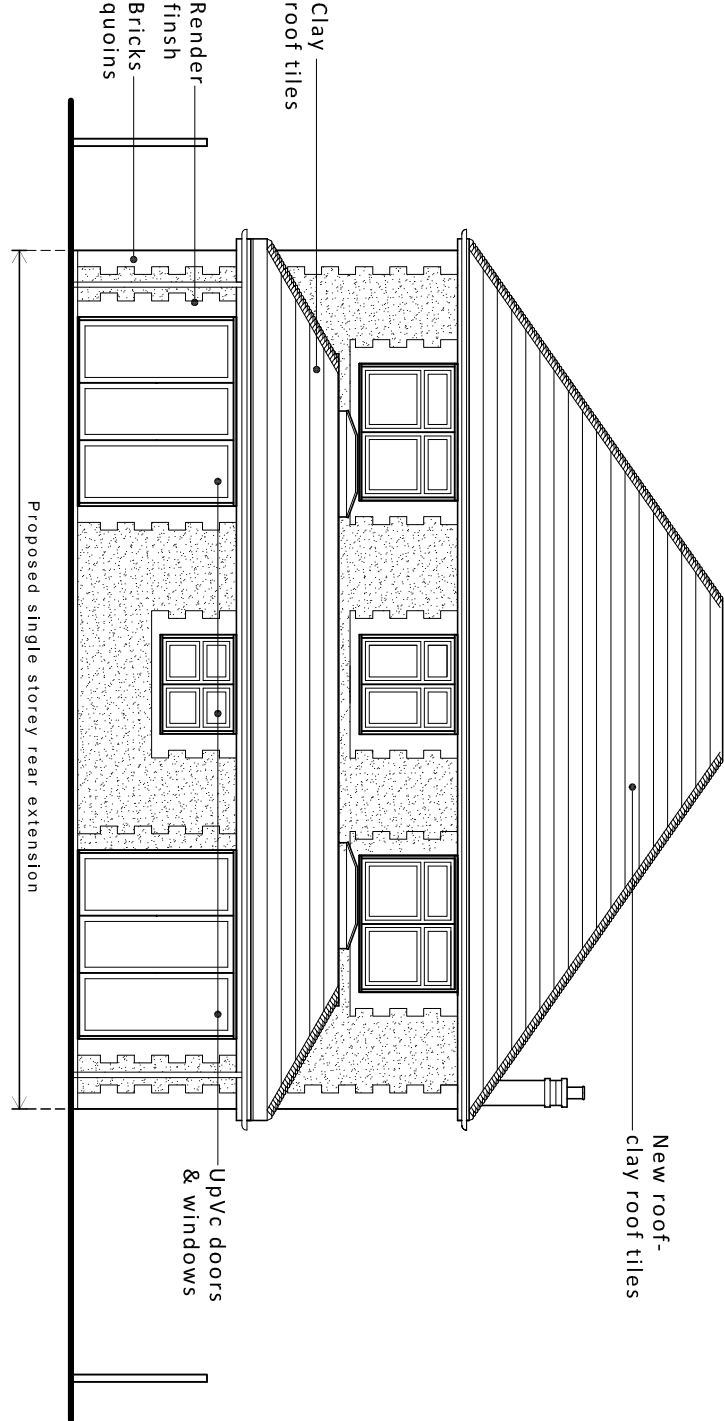

East (rear) elevation



Proposed elevations scale 1:100

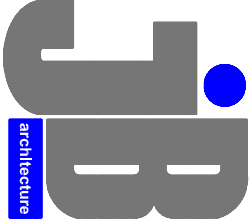

JIMMY BESSANT ARCHITECTURE
TEL: 01243 373620 M: 07769904282
E: jimmy@jb-architecture.co.uk
Web: www.jb-architecture.co.uk

For			
MR & MRS BALDWIN			
Project			
PROPOSED EXTENSIONS & ALTERATIONS			
AT 26 CLOVELLY ROAD			
EMSWORTH,			
PO10 7HL			
Title			
PROPOSED ELEVATIONS			
Date	Drawn	Scale	Checked
SEPT 2016	JB	1:100 @ A3	-
Job Number	46	Drawing Number	Revision
PL20917			