


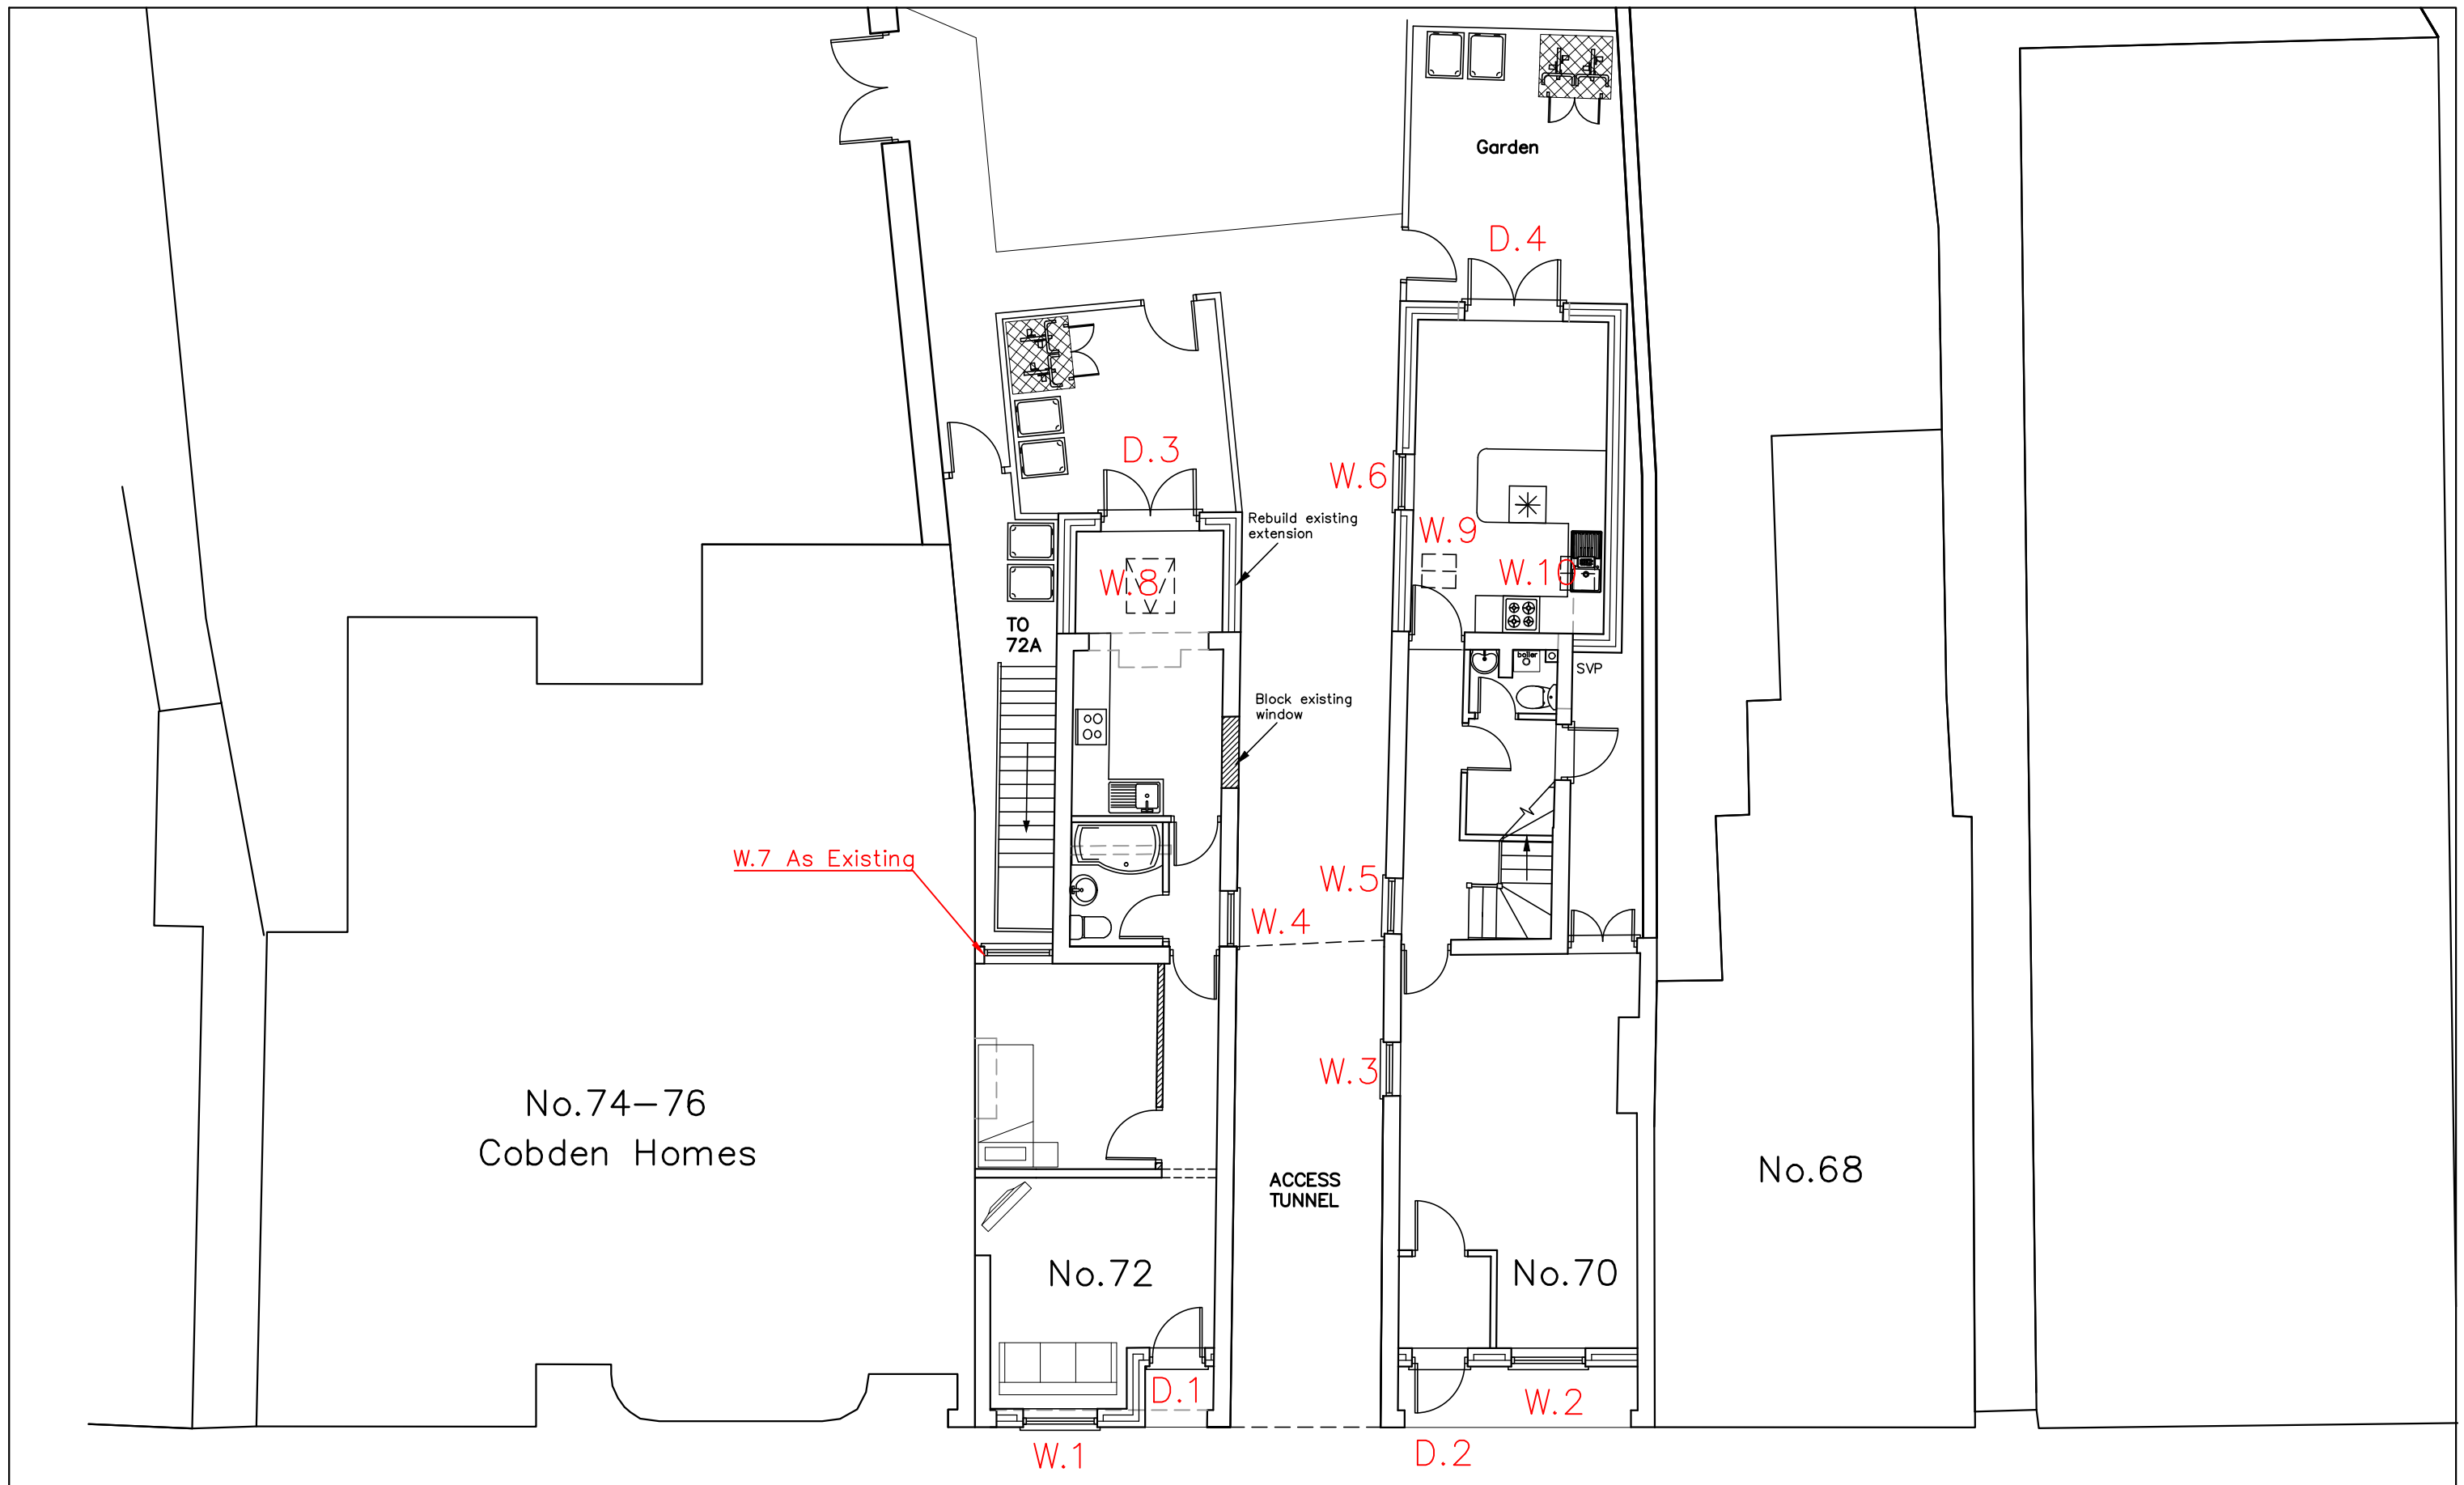

70-72 West Street,
Havant,
PO9 1LN

Approved Drawing APP/17/00326

Revisions	a) Note/Date/Initial
b)	
c)	
d)	

CAD

Critchley Architecture And Design
Contact: 02392 474 919 | info@caad.online

The Old Brewery, 15E South Street, Havant, PO9 1BU



Scale A3 = 1:100
Drawn SAR
Date 21/01/17

16103-461⁰

10m

20m

30m

40m