


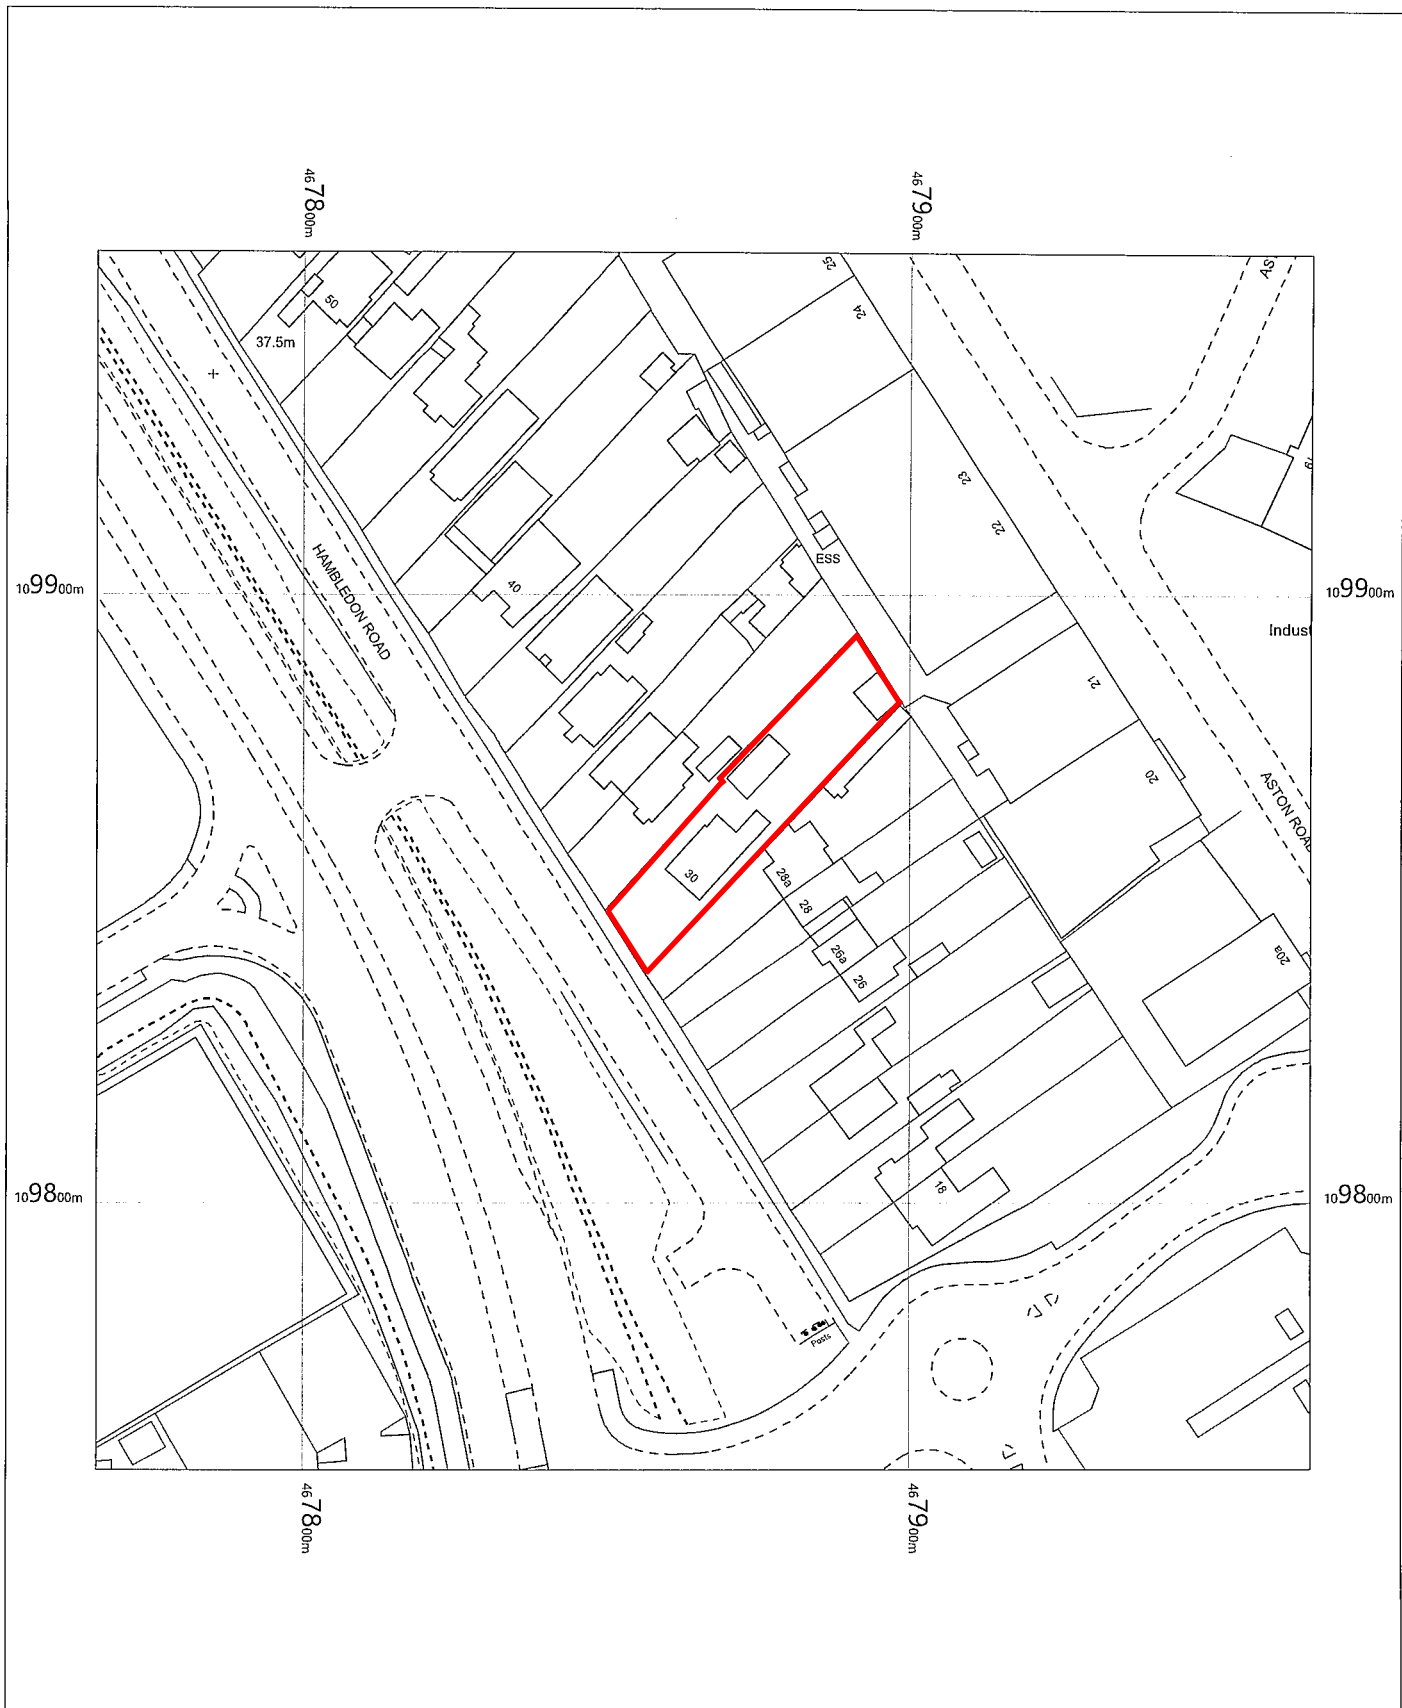


30 HAMBLEDON ROAD
PO7 7UB

OS MasterMap 1250/2500/10000 scale
Monday, February 5, 2018, ID: BW1-00687925
www.blackwellmapping.co.uk

1:1250 scale print at A4, Centre: 467866 E, 109856 N

©Crown Copyright Ordnance Survey. Licence no. 100041041

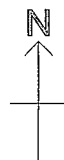

BLACKWELL'S
www.blackwellmapping.co.uk

TEL: 0114 268 7658
maps.sheffield@blackwell.co.uk