


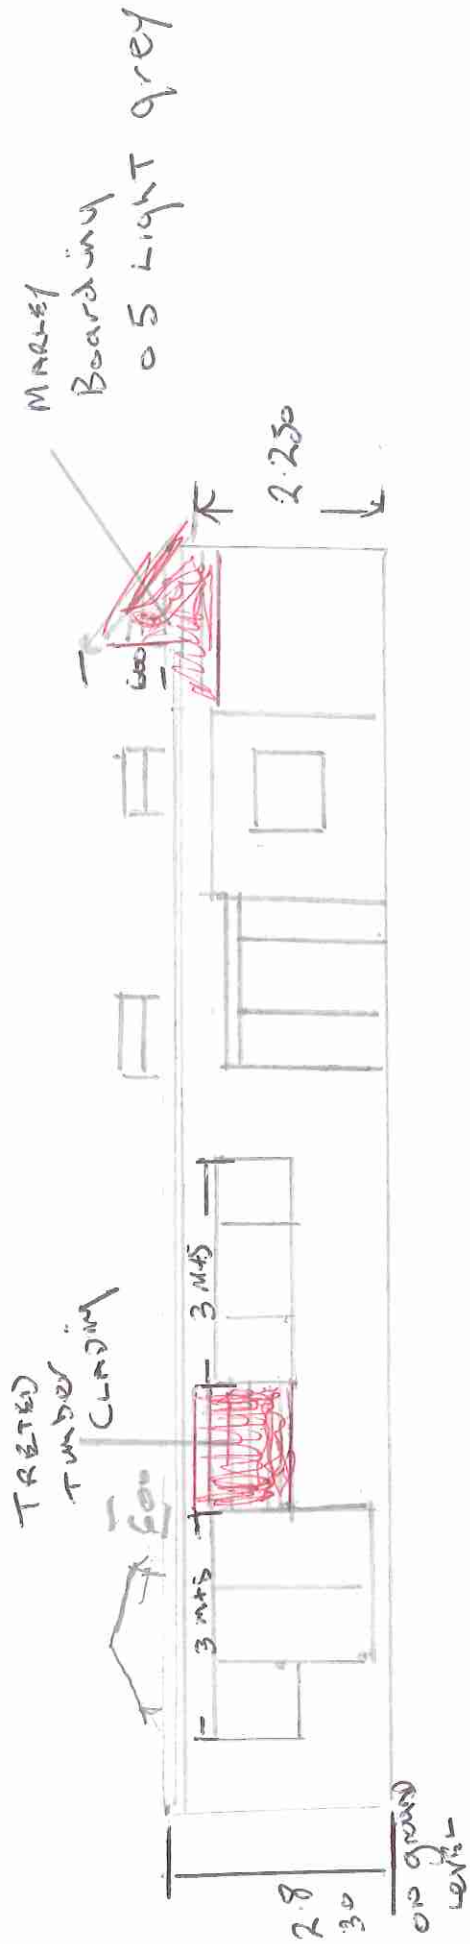

PLAN NO 5
PROPOSED
ELEVATIONS
- SIDE