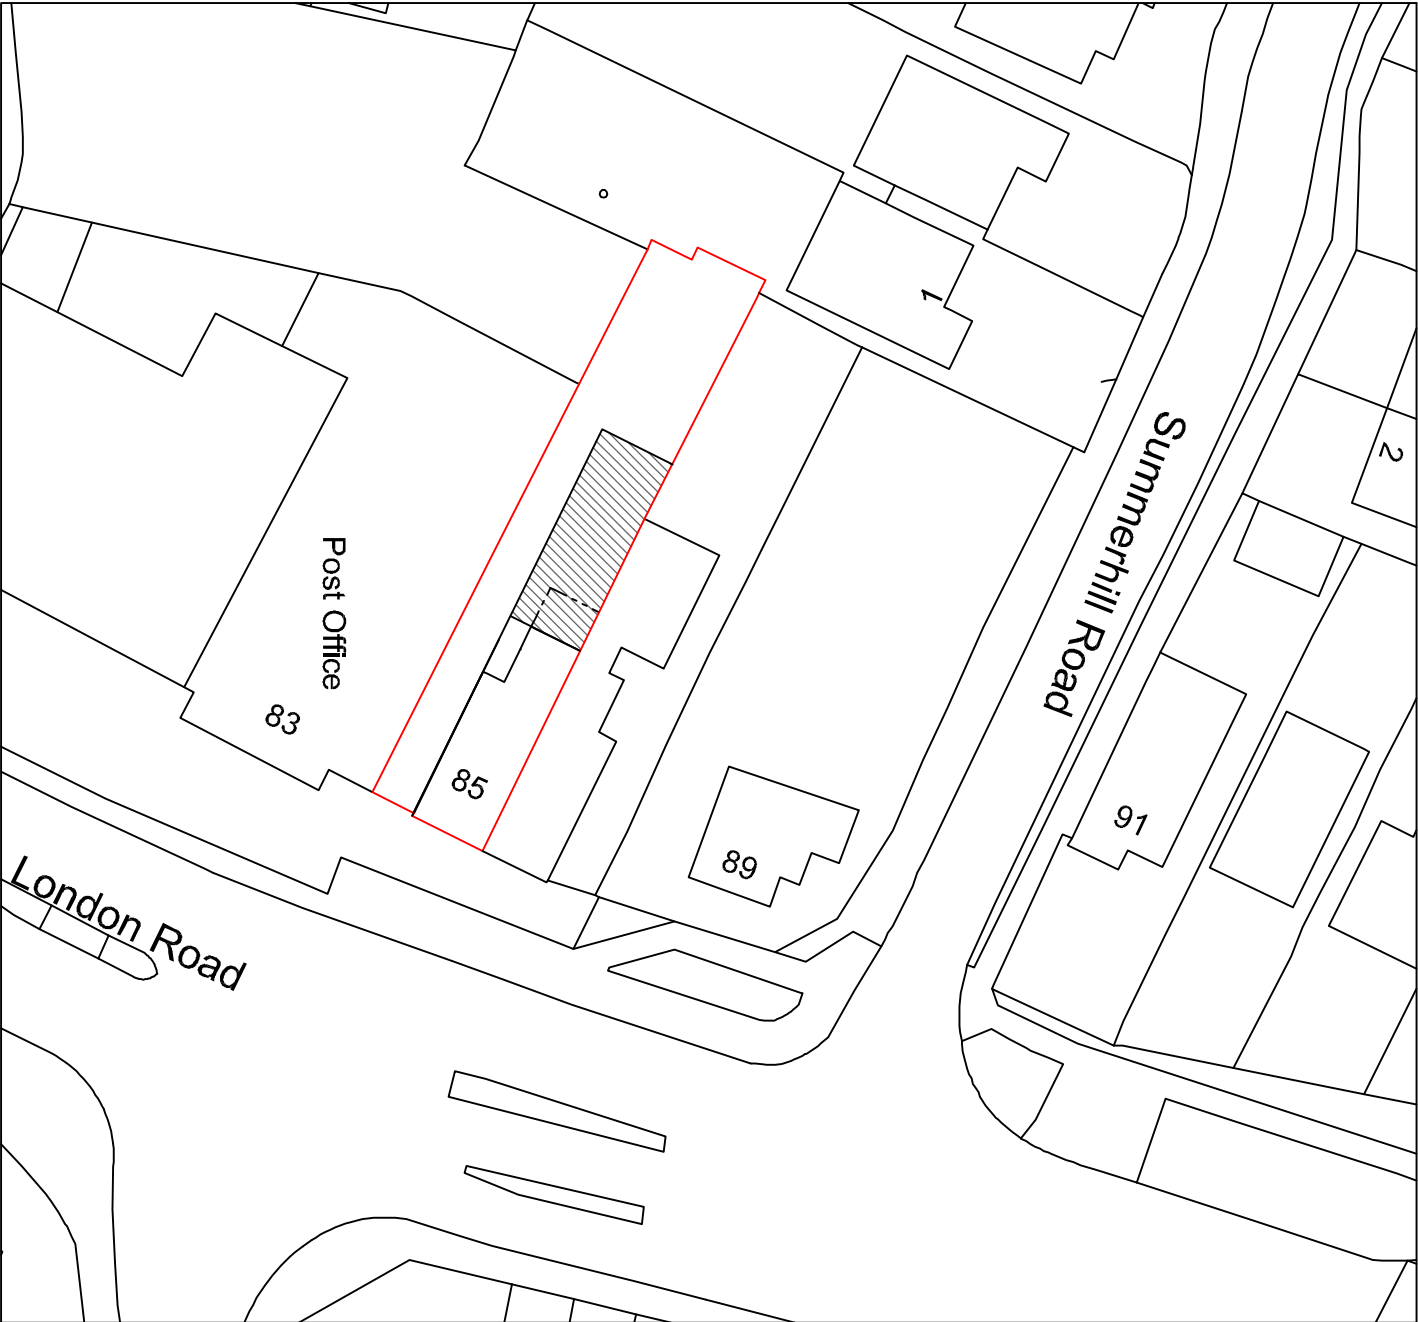
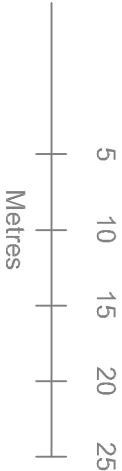
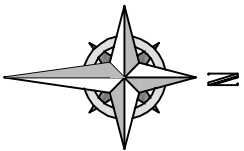


Your Home Plans Ltd
Blundens, Stane Street, Hainakers,
West Sussex, PO18 0LE
01243 773829
june@yourhomeplans.co.uk

**85 LONDON ROAD
COWPLAIN
HAMPSHIRE
PO8 8XB**

Block Plan

Project Number:	SHAL-15	Drawing No:
Date:	20th June 2018	01
Drawn By:	Your Home Plans Ltd	
Checked By:	JEG	Scale: 1:500 A3