


14 Park Lane - 2095.18

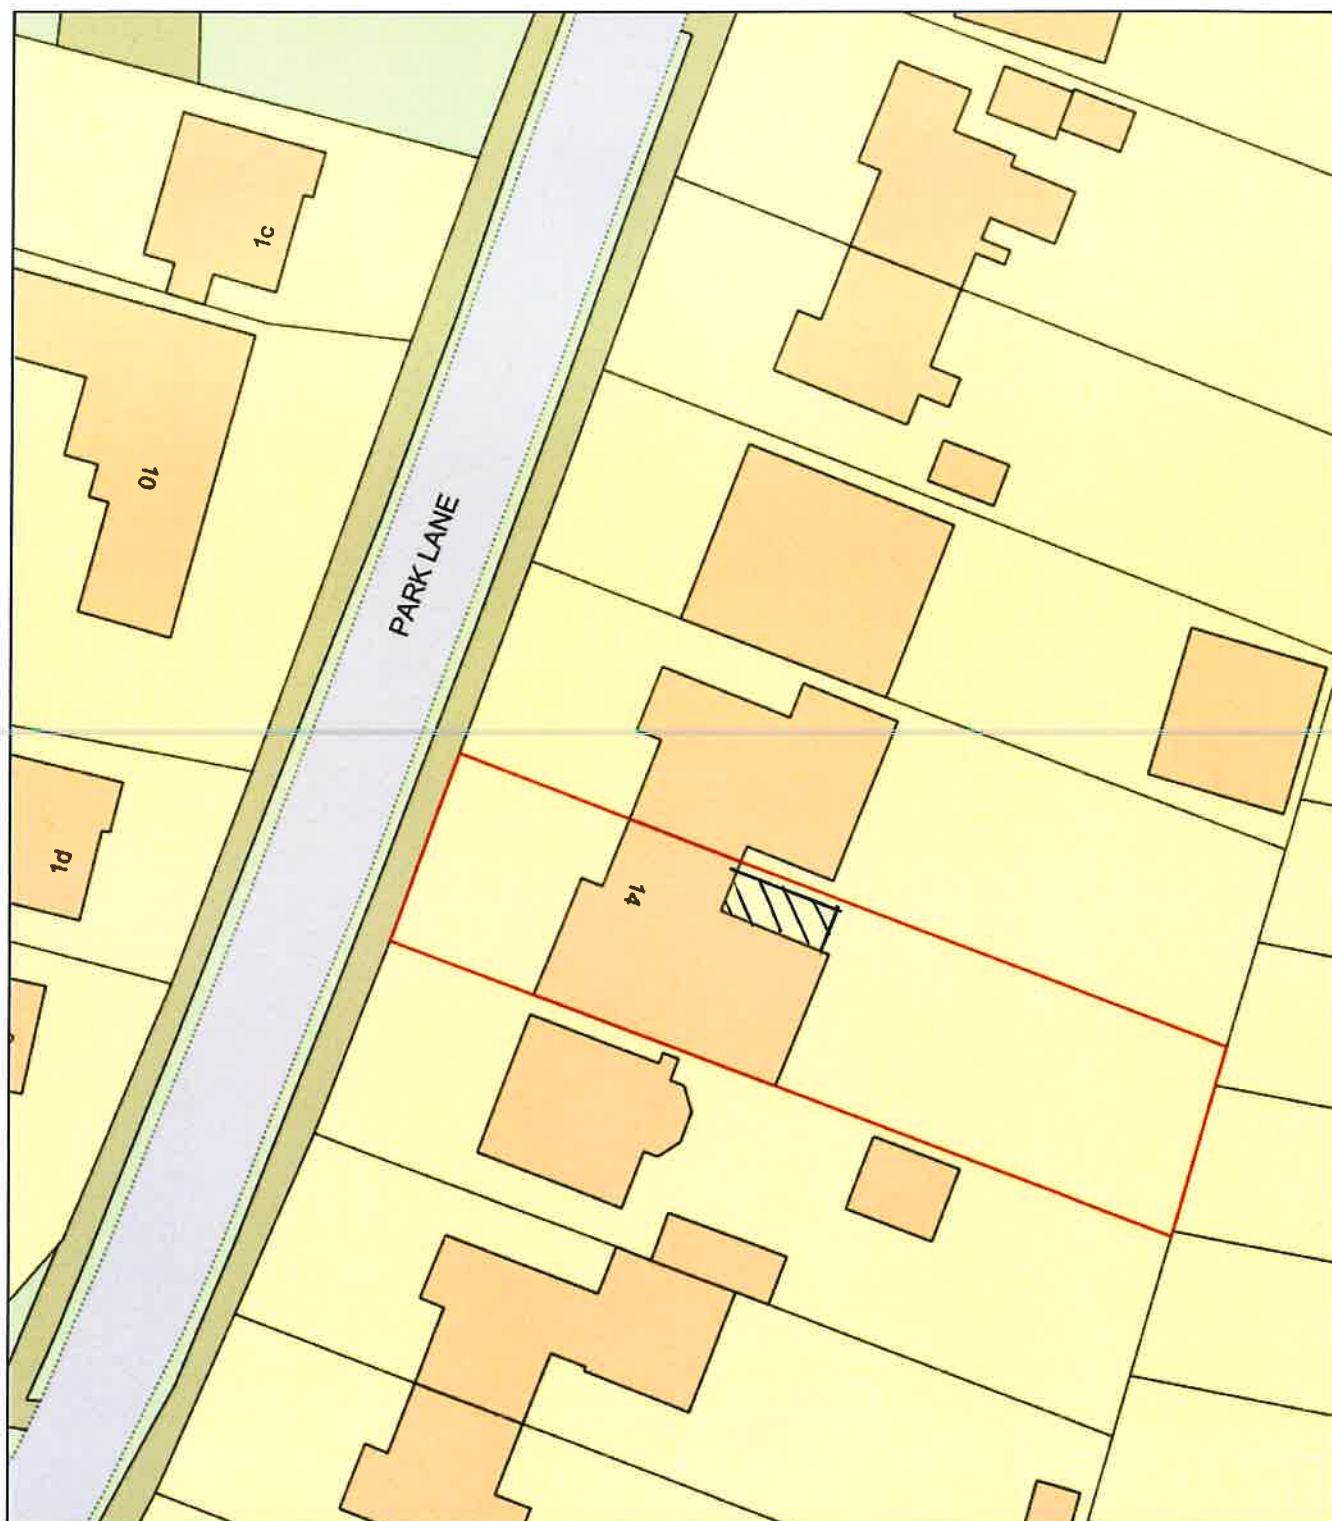

0 20
Metres



Plan Produced for: Mr Ron Stallard
Date Produced: 24 May 2018
Plan Reference Number: TQRQM18144134028299
Scale: 1:500 @ A4