


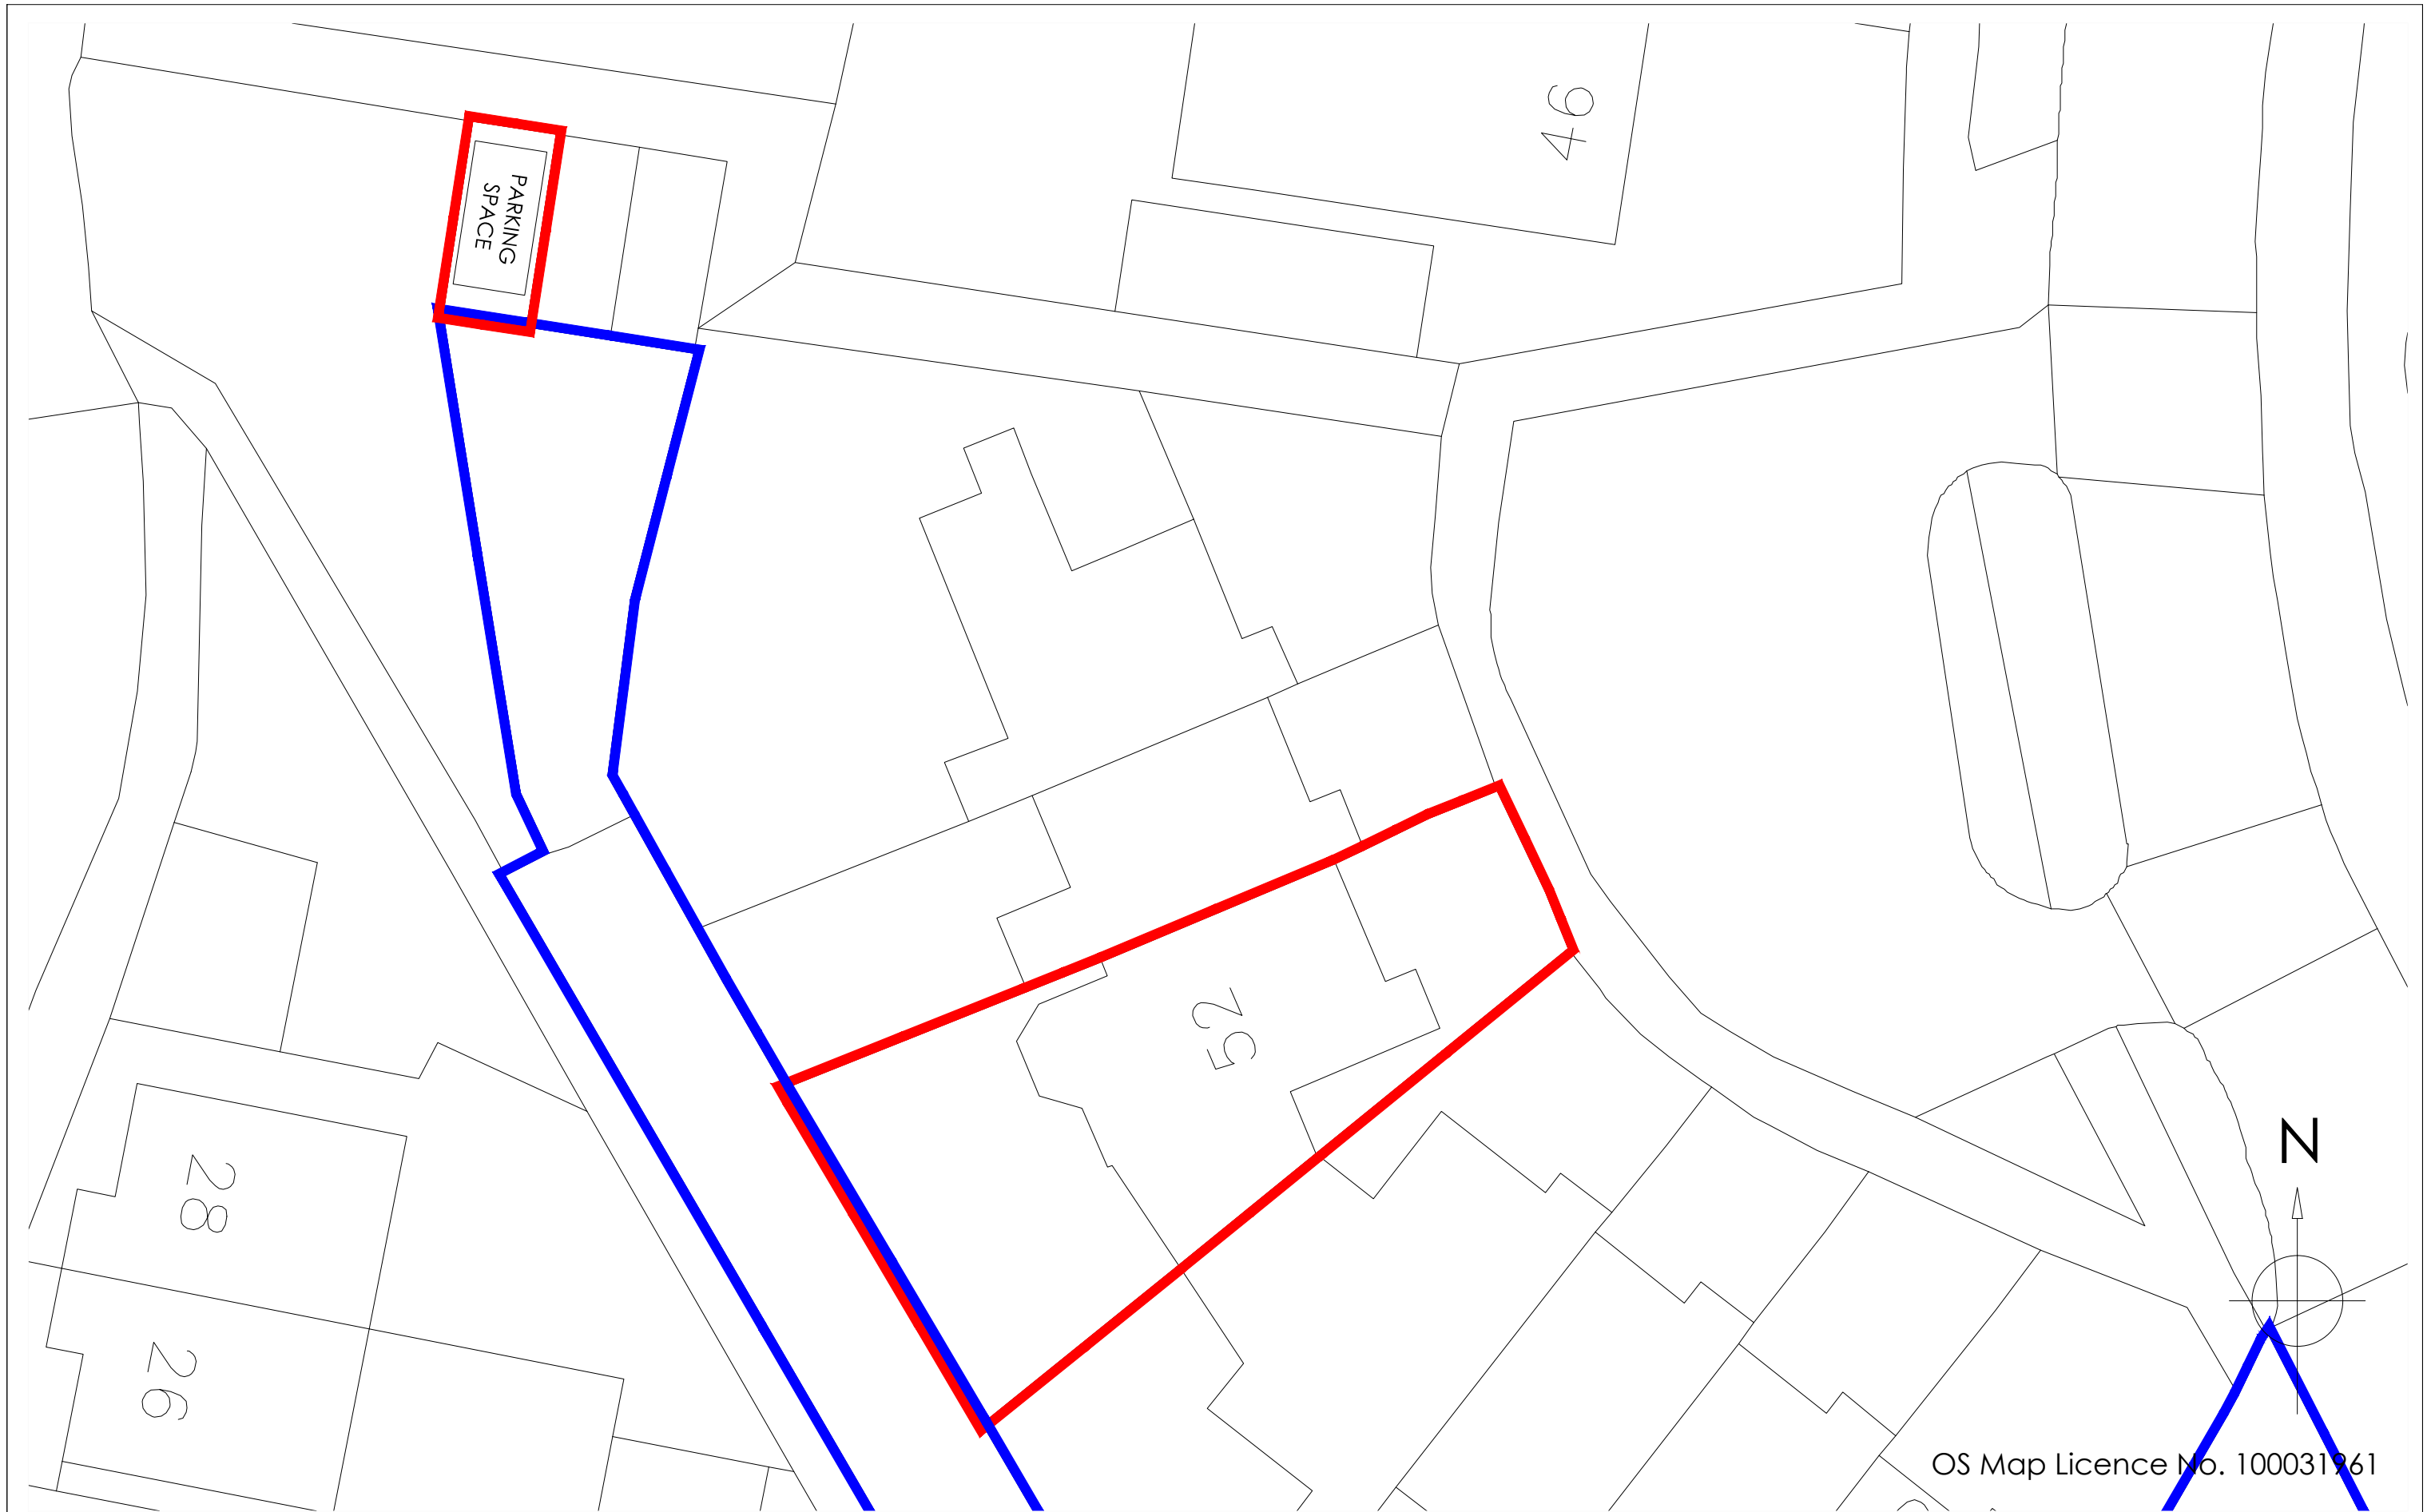

Copyright is reserved by GBS Designs and is issued on the condition that it is not copied or disclosed by or to any unauthorised persons without prior consent in writing from GBS Designs.

All dimensions to be checked on site

All structural elements to be specified by a suitably qualified structural engineer.

REV	DESCRIPTION	DRAWN	DATE
-	Initial design	GBS	09.04.18
A	Parking plan altered	GBS	16.04.18

Scale Bar

0 5 10

Drawing Ref		Drawing Title	
KERRIDGE 05		52 St Johns Avenue	
Scale at A1	Scale at A3	Purbrook	
N/A	1:200	Waterlooville	
Date	09 APR 2018	Hampshire	
Drawn by	GBS	PO7 5QU	

CAD - ARCHITECTURE - DESIGN

6 Shillinglee Waterlooville
Hampshire PO7 5RW

Tel 023 9225 8315
www.gbs-designs.co.uk