


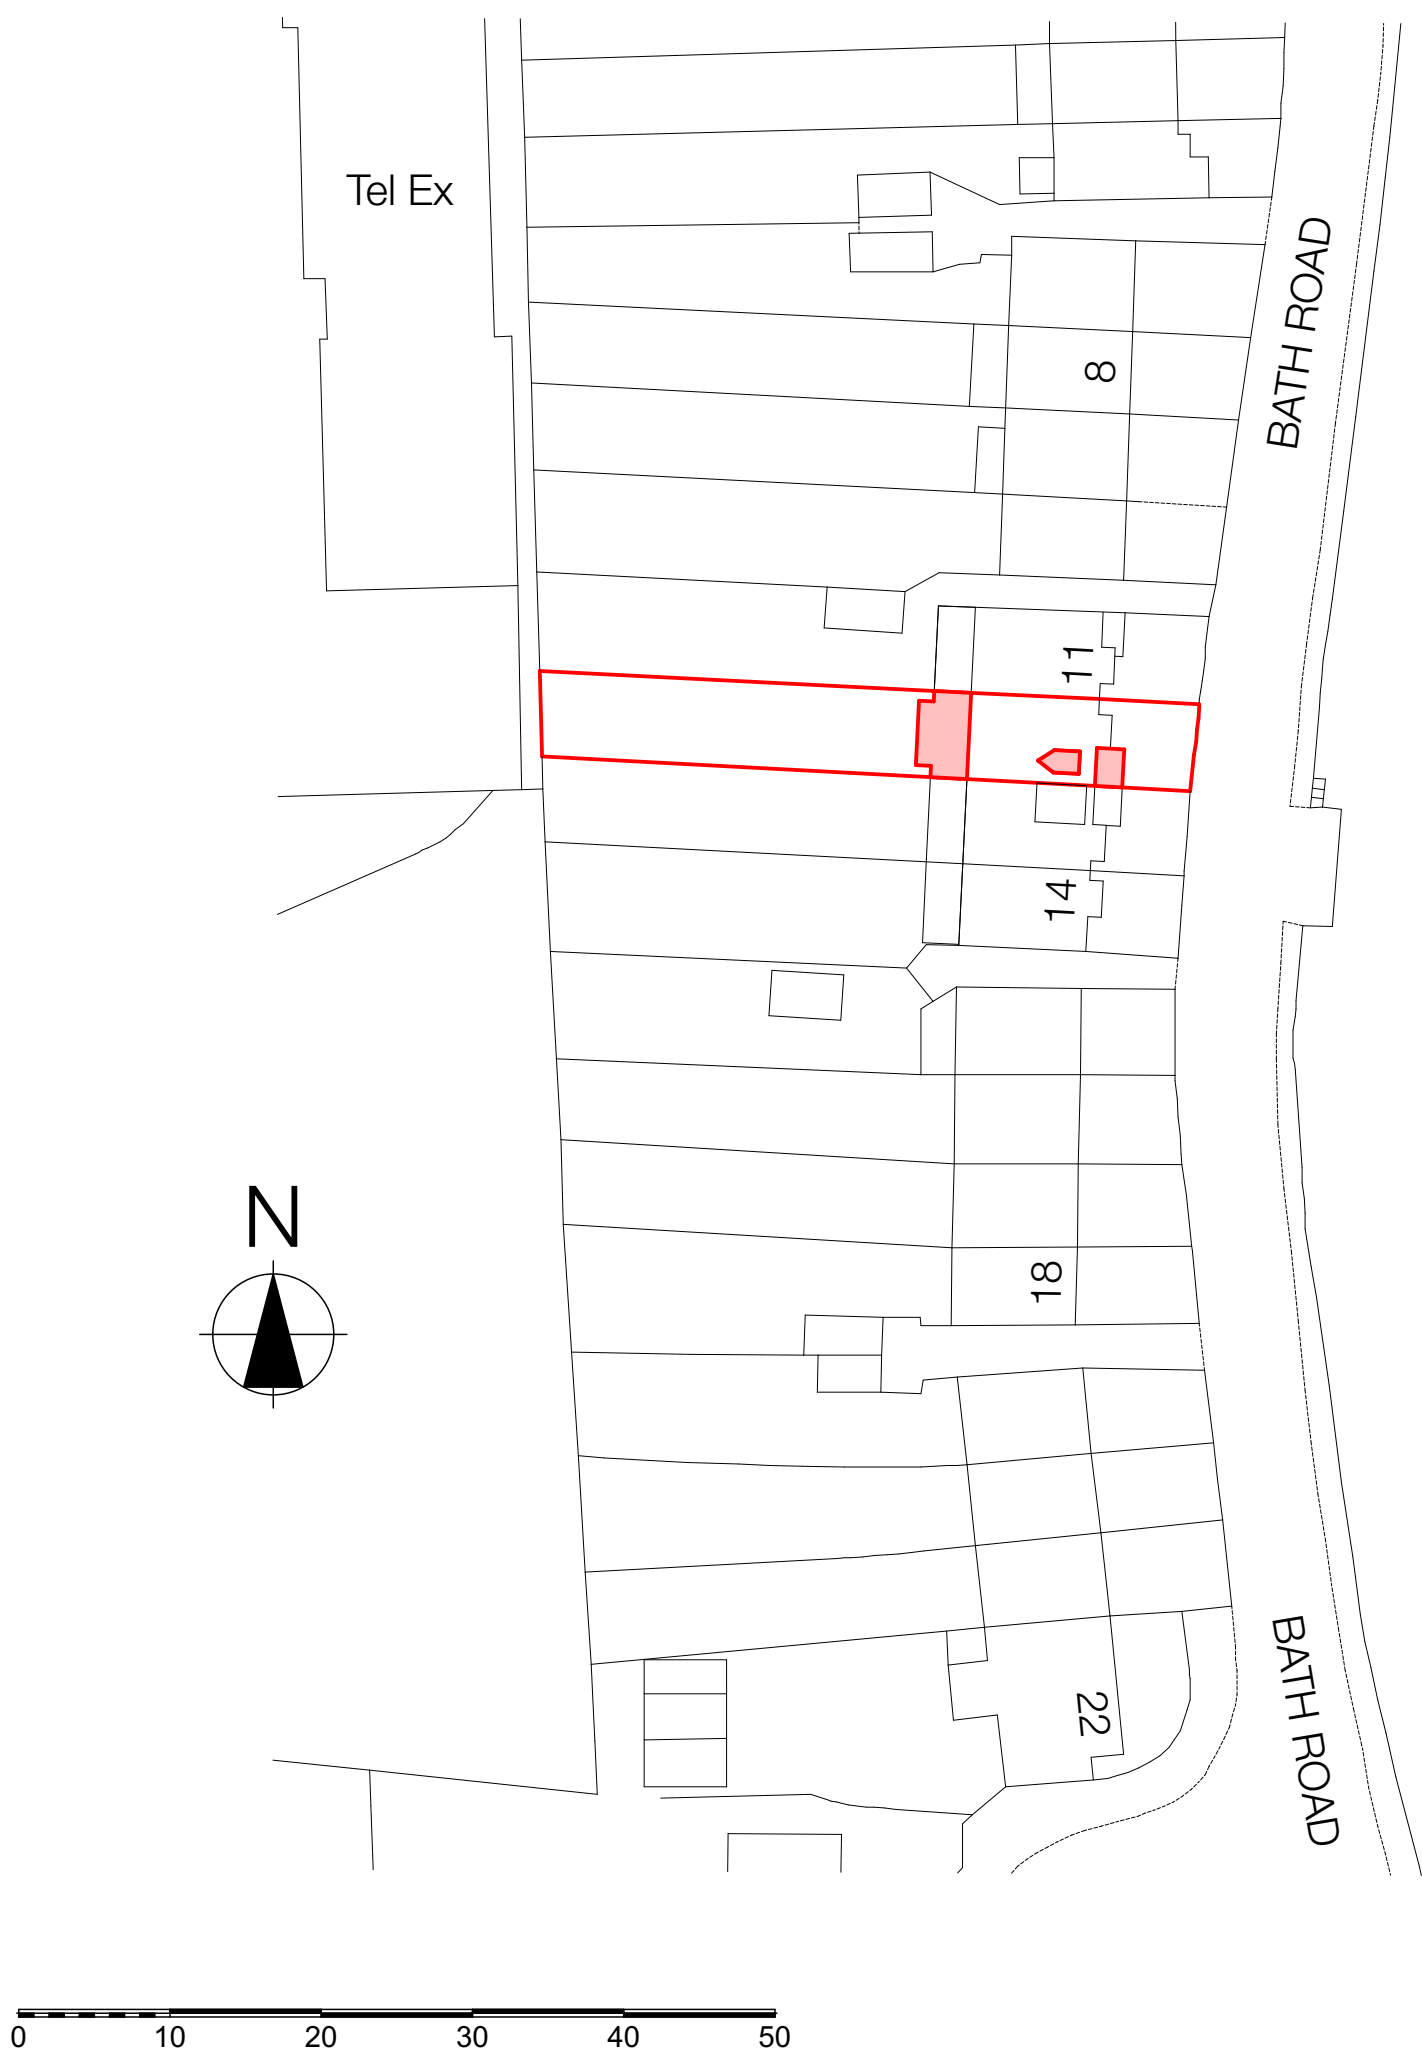

Crown copyright and database rights 2018 Ordnance Survey 100035207

Status	Purpose of Issue Survey Drawings	Issue Date Date printed 27/06/2018	Layout Title Block Plan A3							
Project 12 Bath Road Emsworth		Scales @ A3 1:500	Client Mr & Mrs C Summers							
Originator Downland Design Ltd -		Project No. 1733	Drawing Number							
			project	originator	zone	level	type	role	number	rev
			A.01.7							