


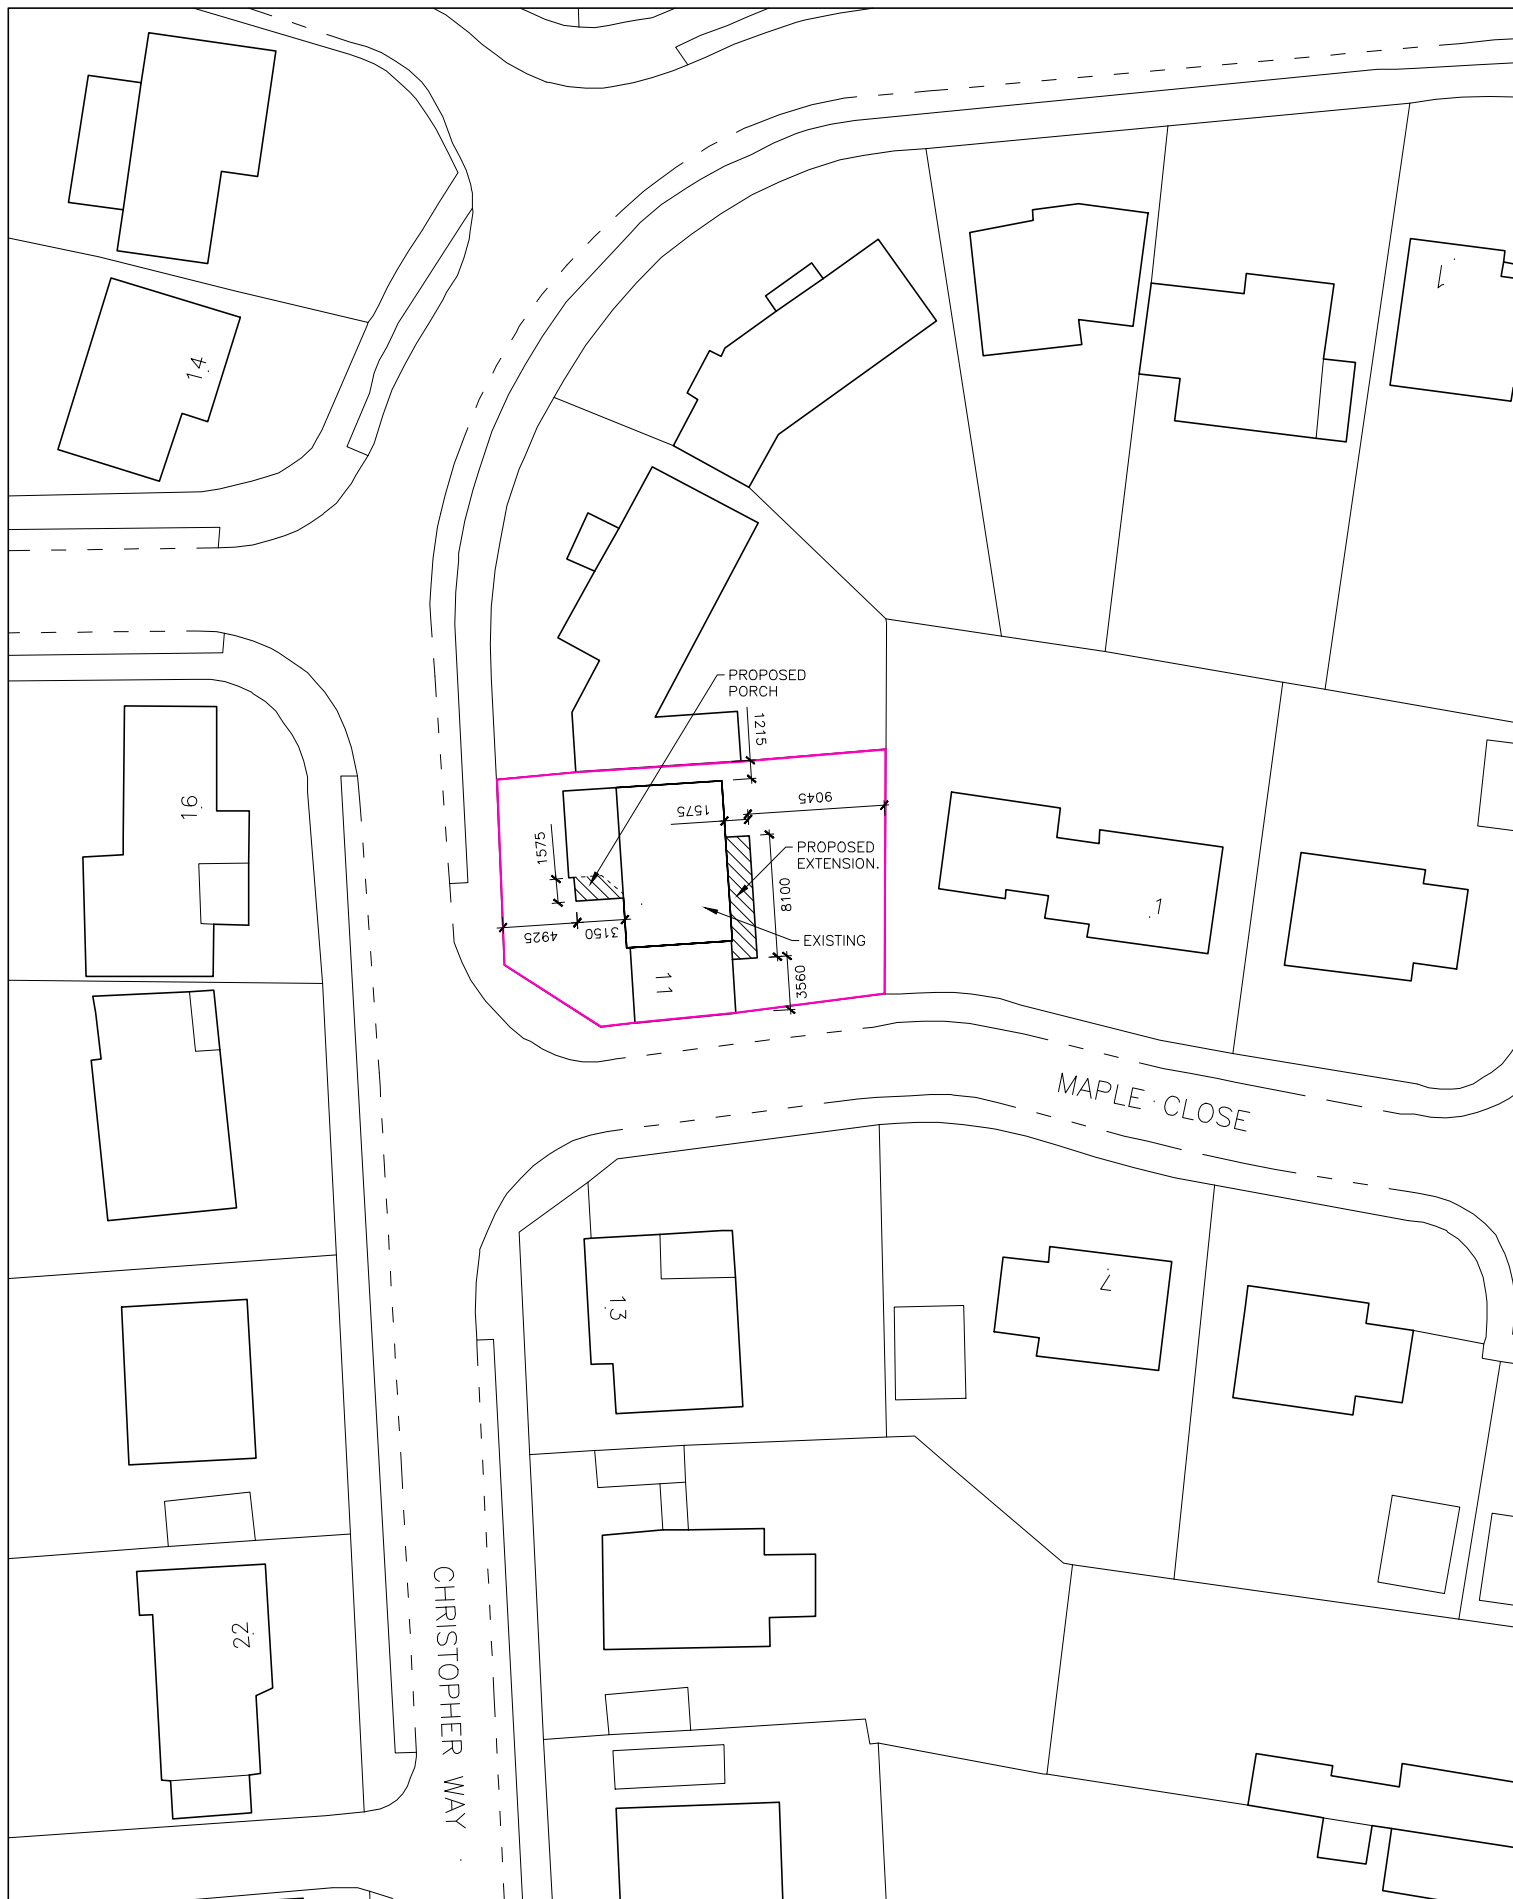

BLOCK PLAN

DWG. NO.: BD597 BP01

DATE: 15 03 2018

ADDRESS OF SITE: 11 CHRISTOPHER WAY, EMSWORTH, HAMPSHIRE, PO10 7QZ

SCALE: 1:500 @ A4

OS LICENSE NO.: 100019980

ACCOUNT NO.: 792-1

ORDER NUMBER: BW1-821066-14571-150318

DATE OF DOWNLOAD: 15 03 2018

OS map Extracted from Blackwell Business Services/(www.blackwellmapping.co.uk) / CROWN COPYRIGHT 2018

