PLANNING

All dimensions to be verified on site.

Any discrepancies in printed drawings to be brought to attention of wd Harley for clarification.

All variations to construction works carried out on site to be brought to our attention prior to carrying out work.

©2018. wd Harley is the author of this document and owns the copyright to it. This document may not be reproduced in any form in whole or part without the prior written permission of wd Harley.

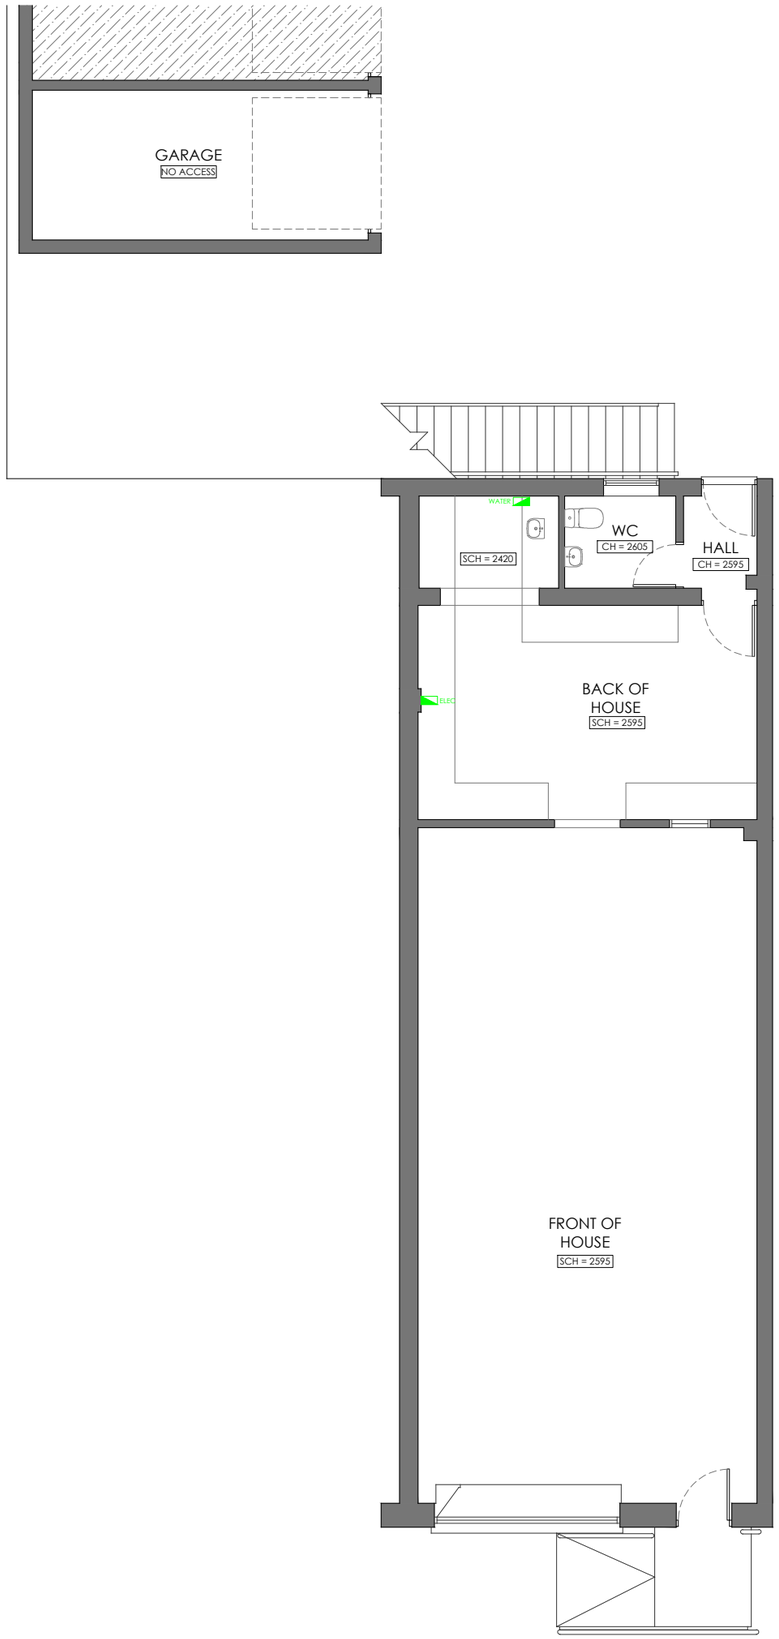

Drawing Key	
	Existing wall (loadbearing)
Utilities	
GAS	Gas incomer
ELEC	Electrical incomer
WATER	Water incomer
BT	BT incomer
Drainage & Heating	
SVP	Soil vent pipe
AAV	Air admittance valve
PU	Drainage pop-up
Rad	Radiator

General Information

Site area	112 m²	*GIA*	90 m²
Listed building	No	*Conservation area*	No

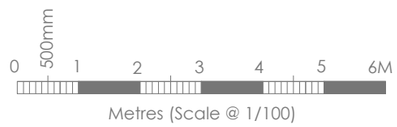

EXISTING FLOOR PLAN

Job title:
COOP FUNERALCARE
14 ELM GROVE,
HAYLING ISLAND,
PO11 9EF

Dwg title:
EXISTING FLOOR PLAN

Dwg No:	CFNH-24-103	Rev:	
Scale:	1/100 @ A3	Drwn:	MB
Date:	SEP-18	Chkd:	

wd Harley
Architects

01877 331708
office@wdharley.com

Drawing Revisions

Rev	Date	Description
X	xx/xx/xxxx	Xxx