


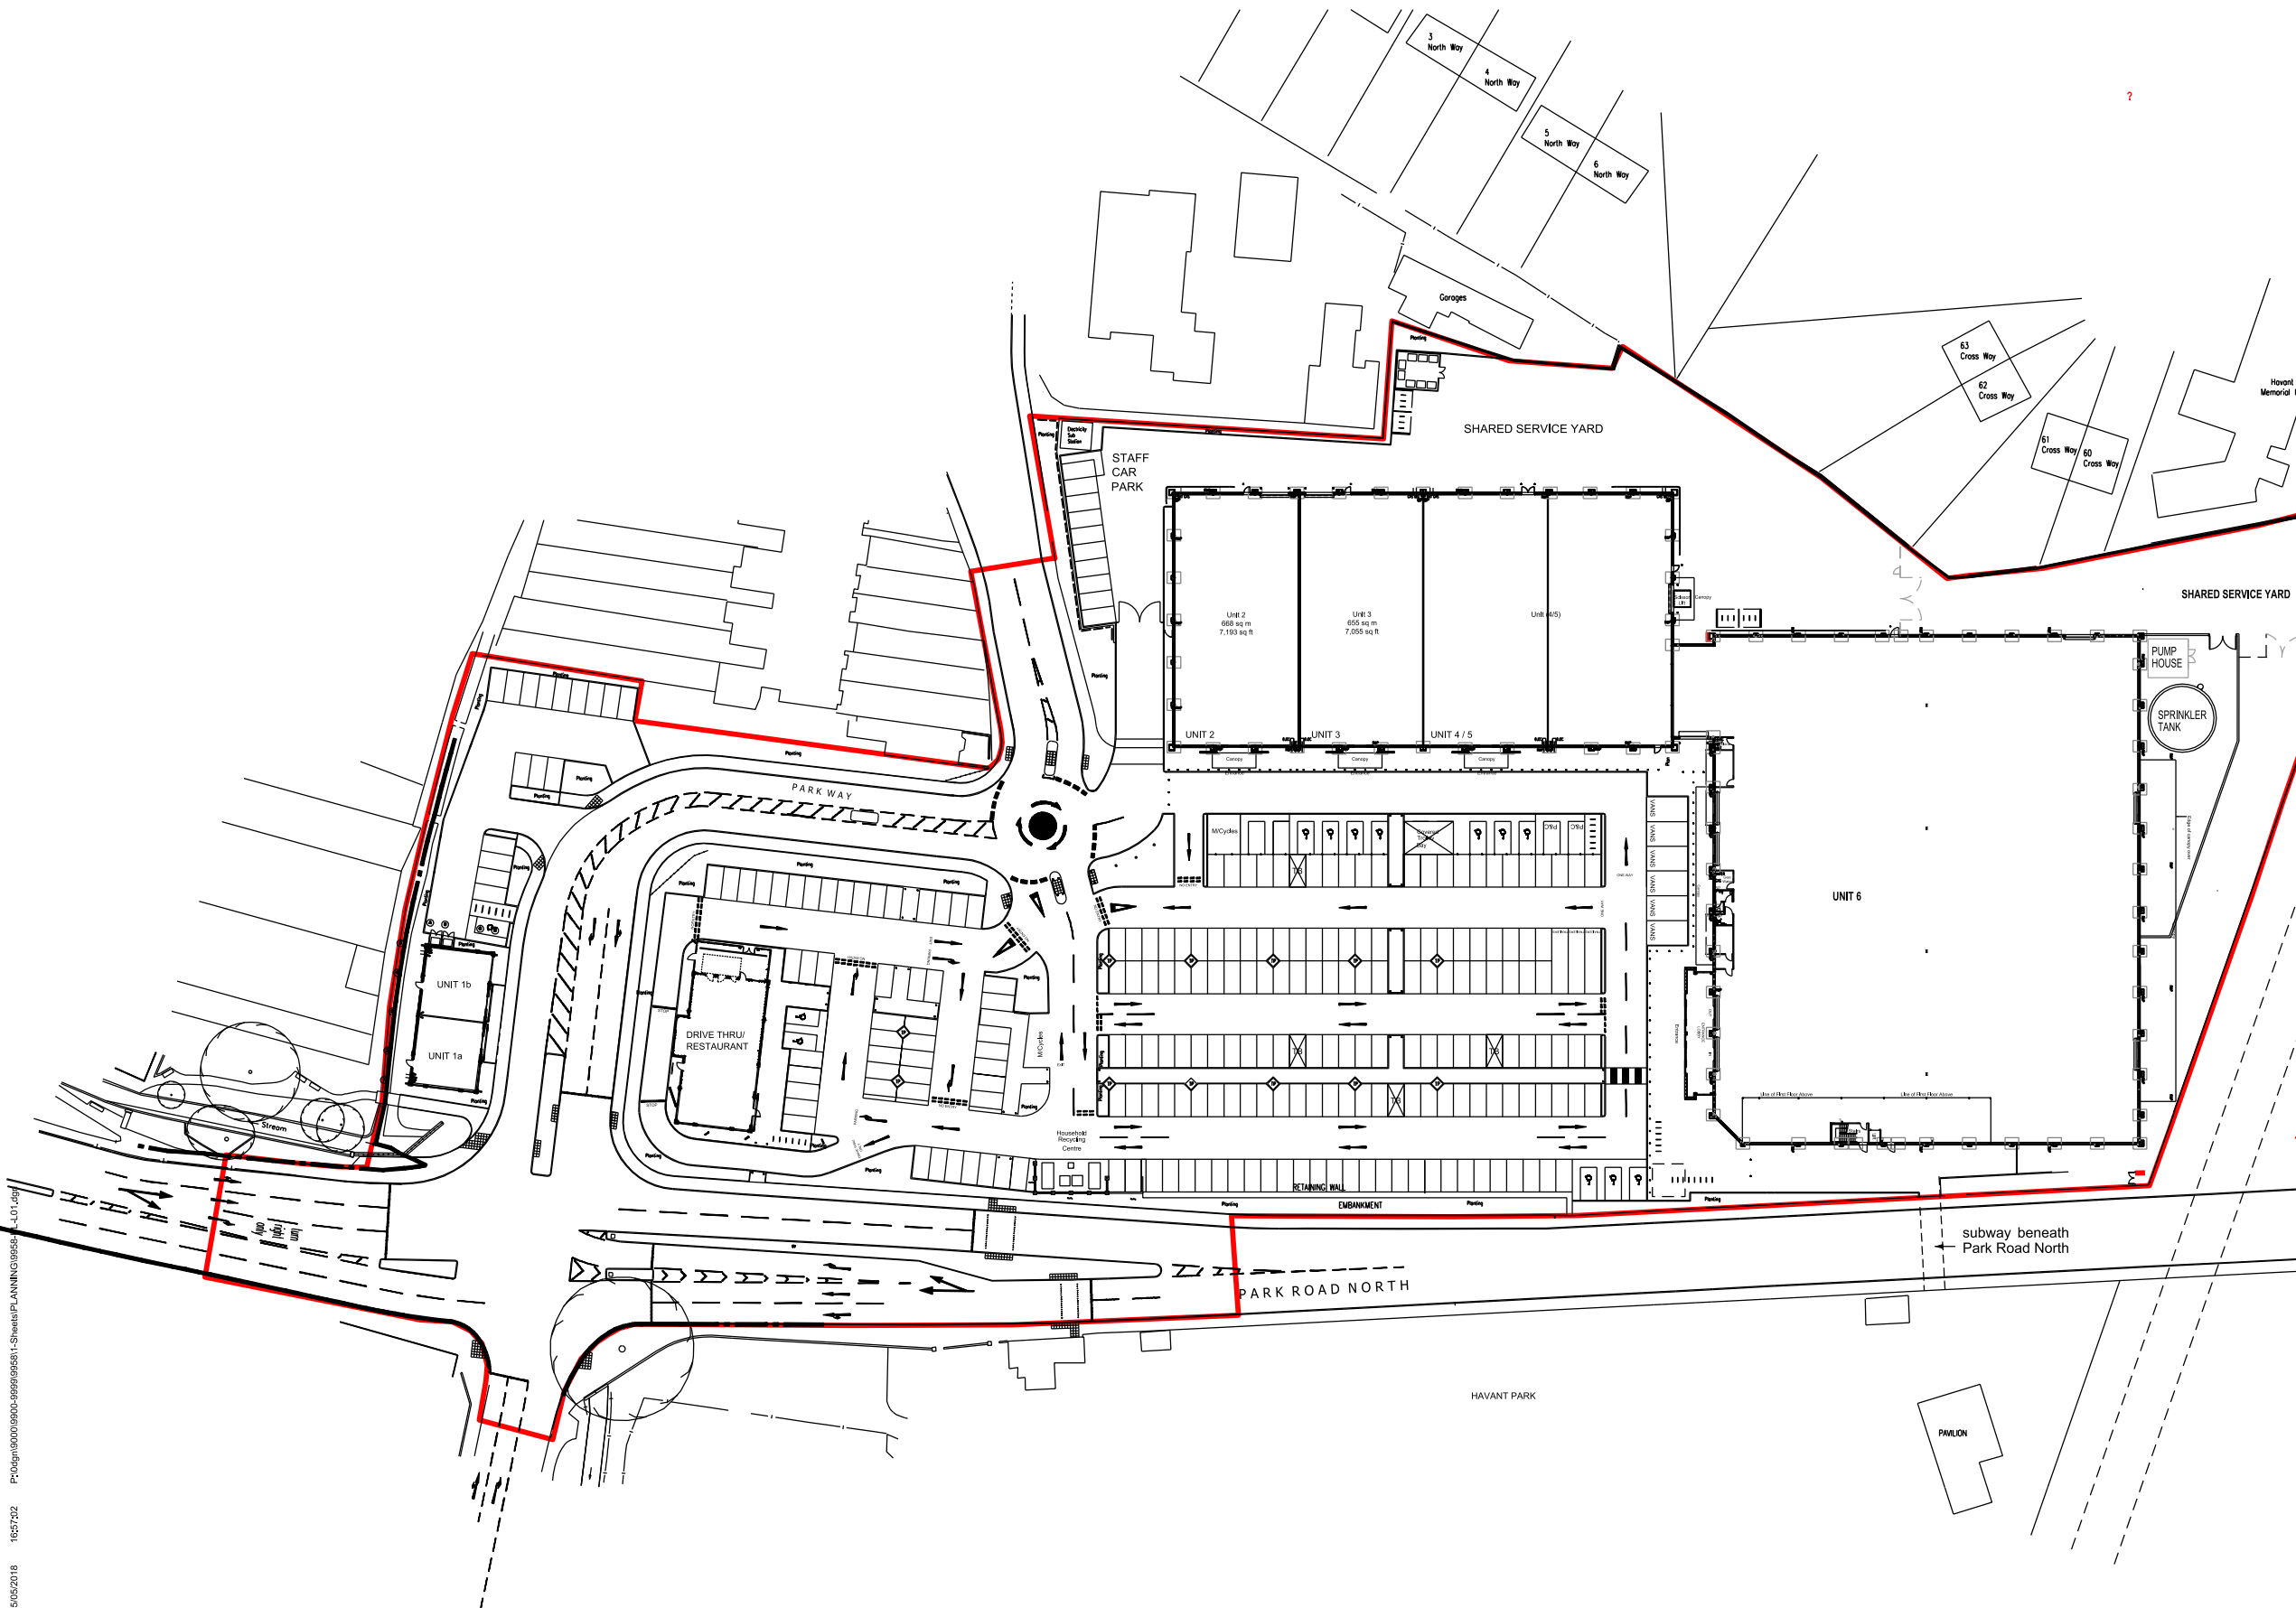

REV C 25.05.18 red boundary line adjusted MK
REV A 11.05.18 Red and blue line boundaries added, existing MK
building plan used for site layout

REV.	DATE	NOTES	INIT.

CLIENT / PROJECT
HAVON Ltd.
HAVANT CENTRAL RETAIL PARK
UNIT 6

DRAWING TITLE
SITE LOCATION PLAN
& EXISTING CAR PARK & SITE LAYOUT

STATUS
PLANNING

DATE	DRAWN	SCALE @ A3
	MK	1:1000

PROJECT NUMBER	UNIT / BLOCK	CI / SFB CODE	TYPE & NUMBER	REVISION LETTER

DRAWING NO.
9958 **PL** **L01** **C**

Site Location Plans	L	GA Plans	P	Elevations	E
Sections	S	Details	D	Prefix: Colour	C

THE RATCLIFFE GROVES PARTNERSHIP
MANCHESTER
105 MANCHESTER ROAD
BURY LANCASHIRE BL9 0TD
T. 0161 797 6000 E. manchester@rgp.uk.com
www.rgp.uk.com

LONDON
19 BEDFORD ROW
LONDON WC1R 4EB
T. 020 7600 6666 E. london@rgp.uk.com

RGP
architects