


**PROPOSED REAR ADDITIONS & ALTS.
18, EASTWOOD CL, HAYLING I. HANTS.
FOR MR & MRS A. HINSLEY.**

STUDWORK TO BE WELL BRACED 100x50MM TIMBER
BUILT OFF DOUBLE JOISTS WHERE APPROPRIATE WITH
12.5MM PLASTERBOARD AND SET BOTH SIDES. INSERT
100MM THICK SOUND DEADENING QUILT MINIMUM
DENSITY 10KG/M3.

NEW WINDOW MAX 1M² AND FULLY OPENABLE FOR
ESCAPE PURPOSES NEW CATNIC LINTEL OVER

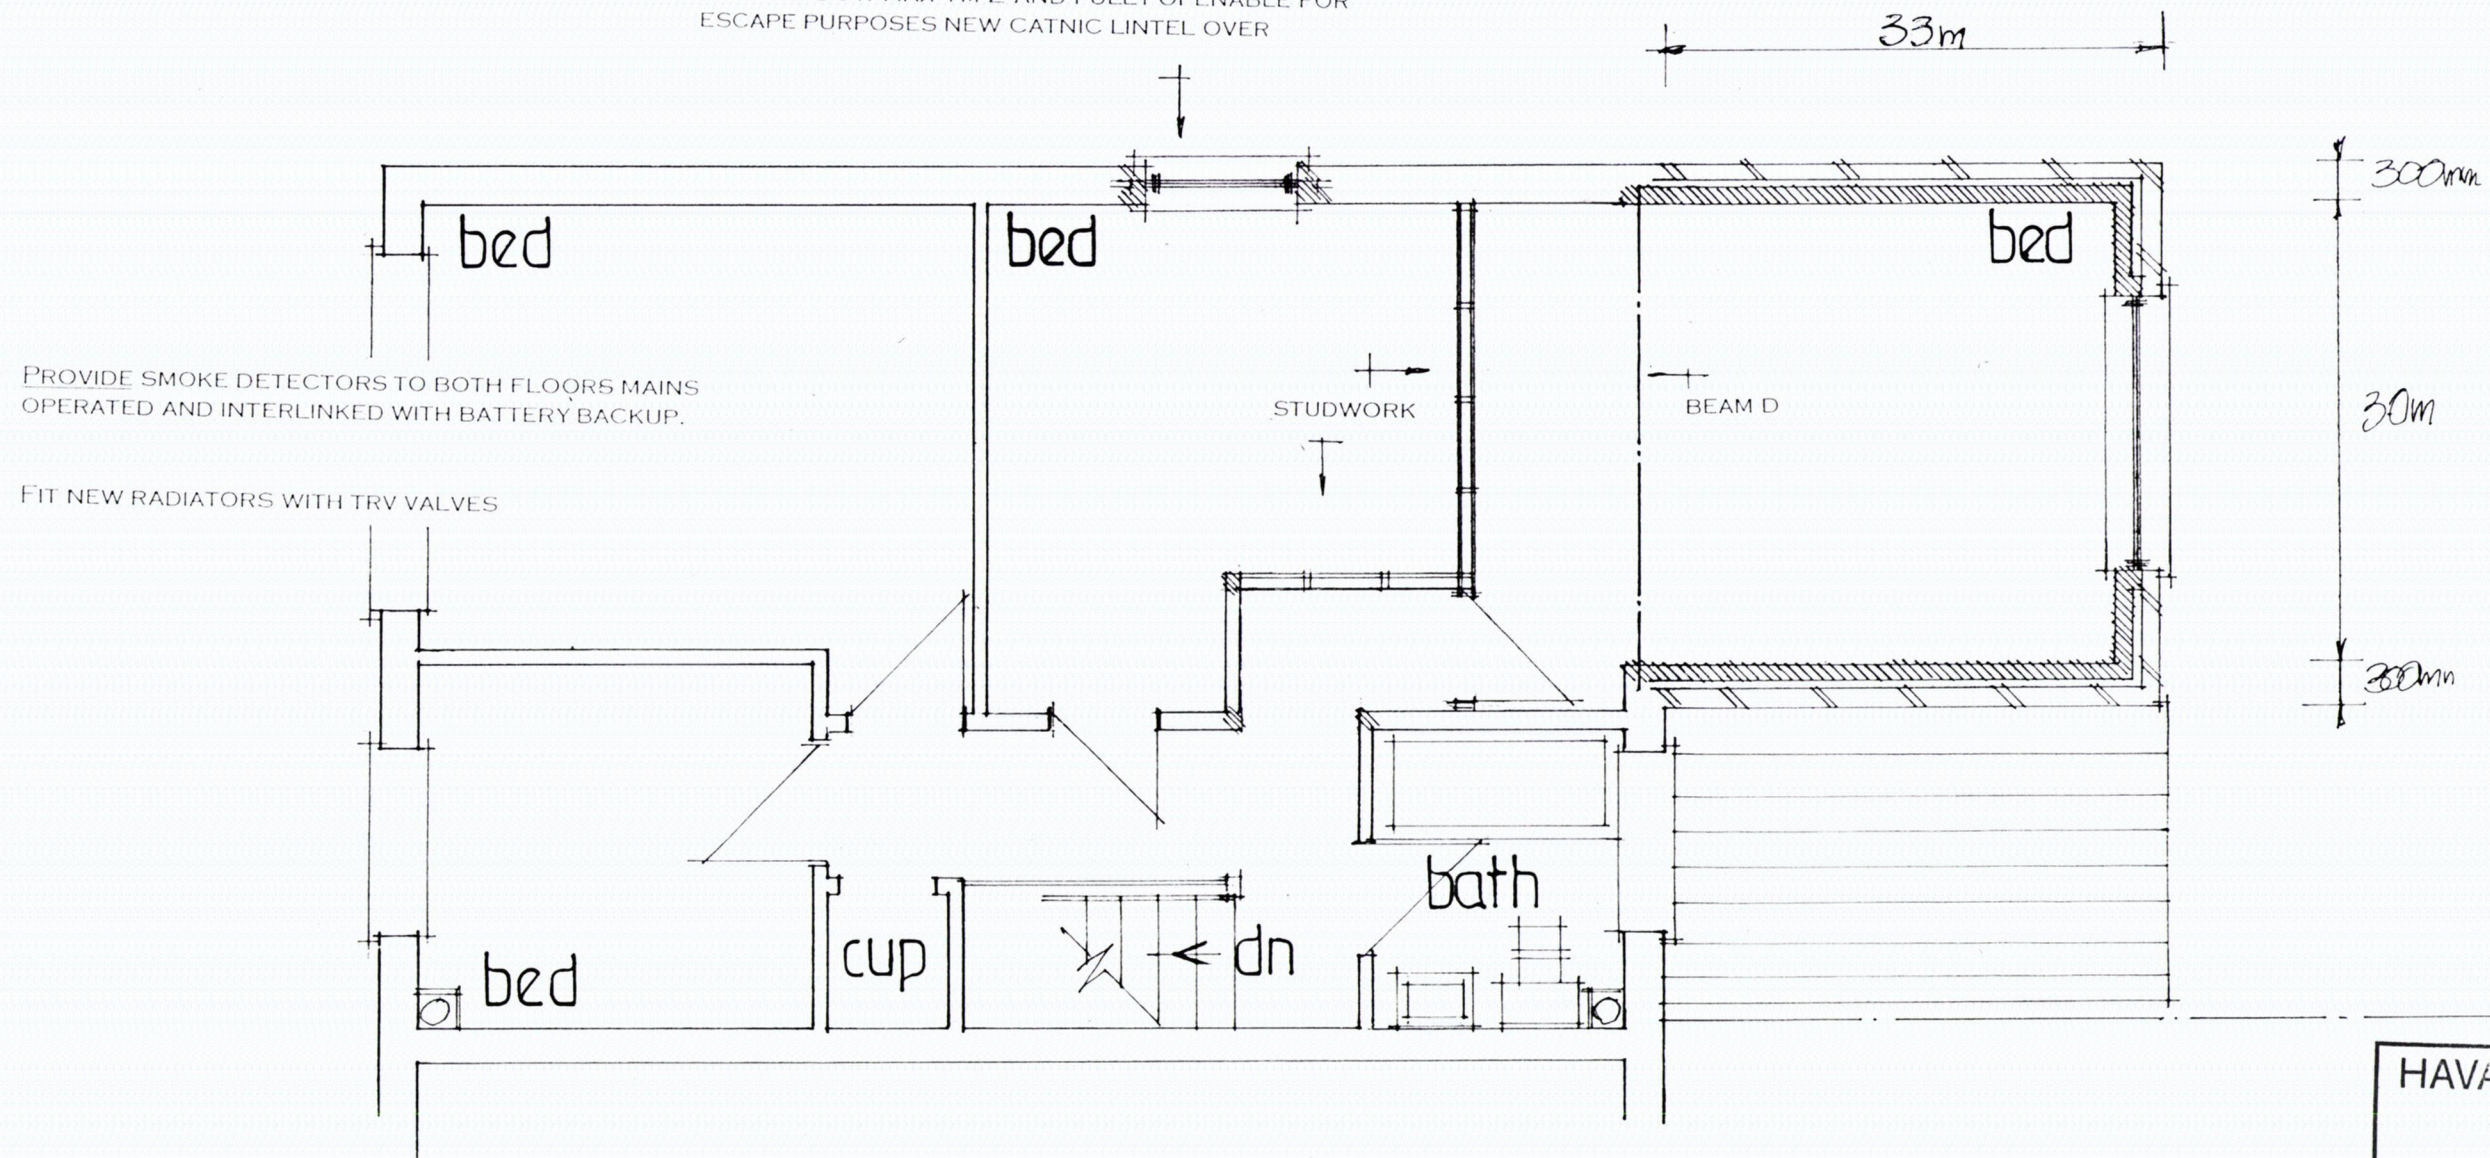

NOTE CHECK ALL MEASUREMENTS ON SITE PRIOR TO
THE COMMENCEMENT OF WORK.

WALLS TO BE FULLY BONDED TO THE EXISTING CAVITIES
AND DAMP-PROOF COURSES TO BE MAINTAINED
CONTINUOUS CLOSE ALL REVEALS WITH INSULATED
CAVITY CLOSERS.

PROPOSED FIRST FLOOR

HAVANT BOROUGH
COUNCIL
26 OCT 2018
RECEIVED

date oct 18
scale 1:50

PETER J. WALKER
ISLAND DESIGN
182 SEAFRONT, HAYLING ISLAND, HANTS
PO11 9AN
TEL : 02392467571