


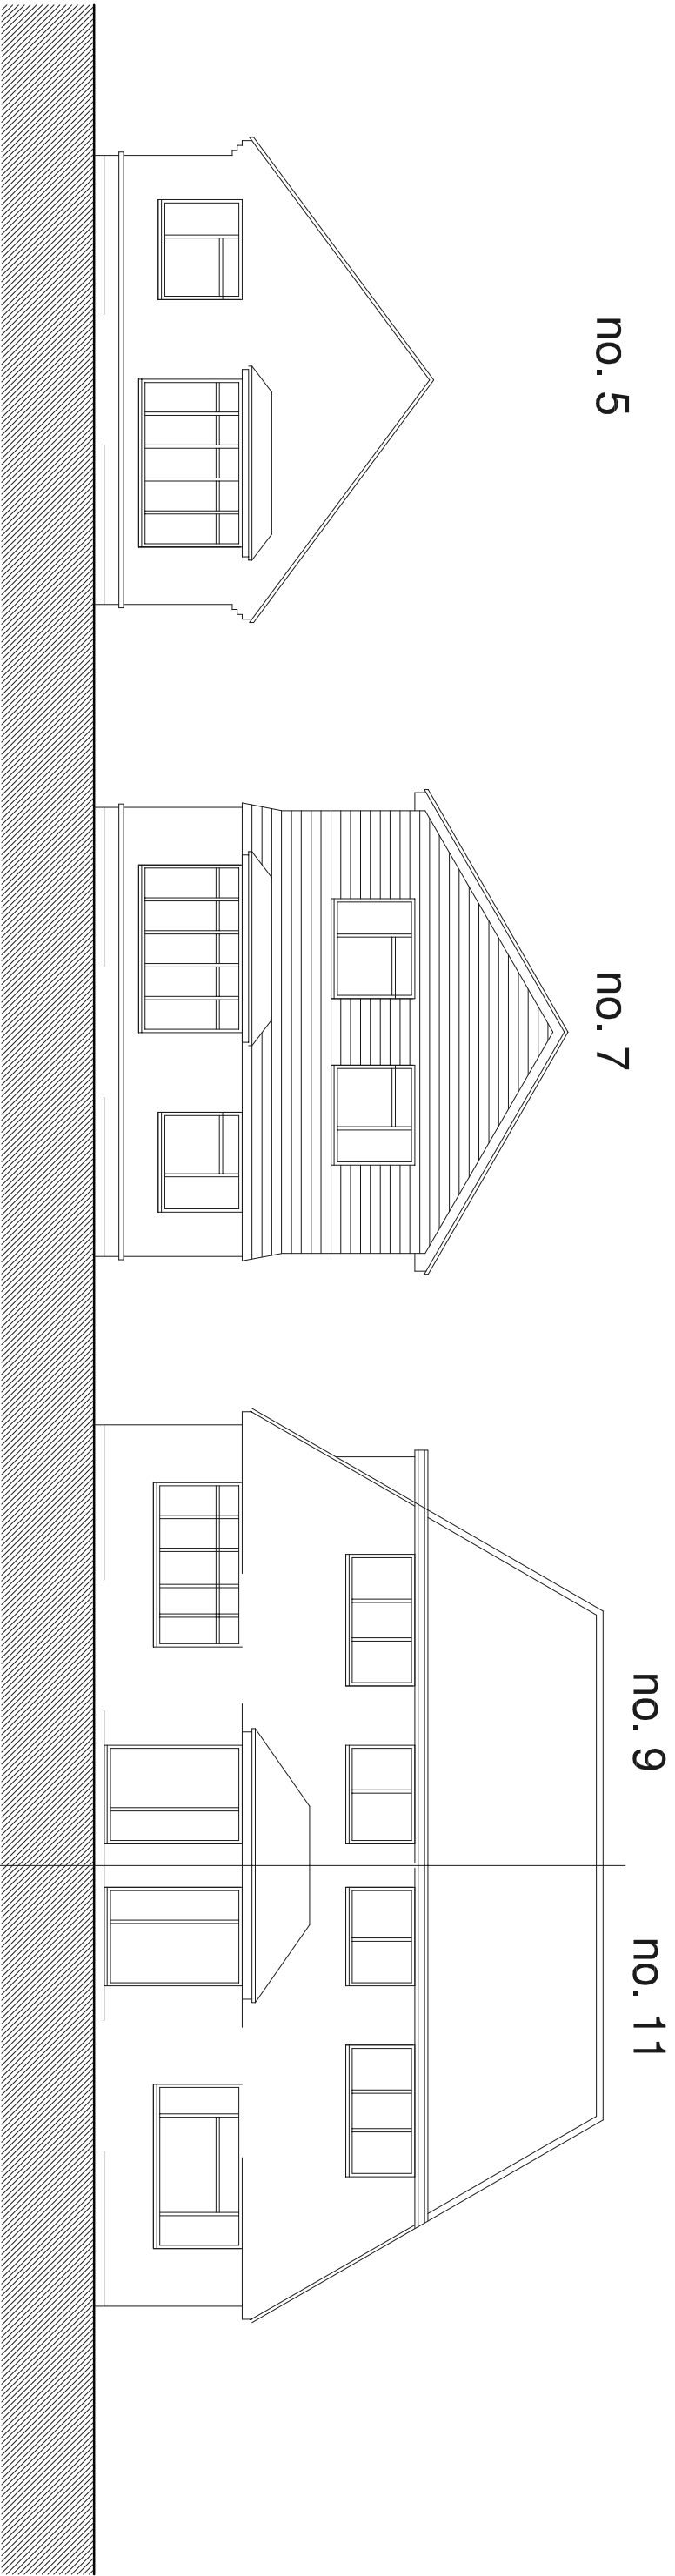

Elevation From Cherry Tree Avenue

PROJECT

*Proposed Alterations to 7 Cherry Tree Avenue
Waterlooville*

CLIENT

Mr J Phillips

DRG. TITLE

Street Scene

PROJECT NO.

17039

DRAWING NO.

204

SCALE

1:100

REV

-

	ORIGINAL ISSUE		
Rev	DESCRIPTION	Dwn / Date	Chk / Date
This drawing is copyright and must not be disclosed to third parties without permission Scaled dimensions are not to be used for construction			

4 Queensgate
Queens Road
Fareham
Hampshire
PO16 0NW

Tel: 01329 288911
Fax: 01329 221913
E-mail: admin@m2architecture.com