


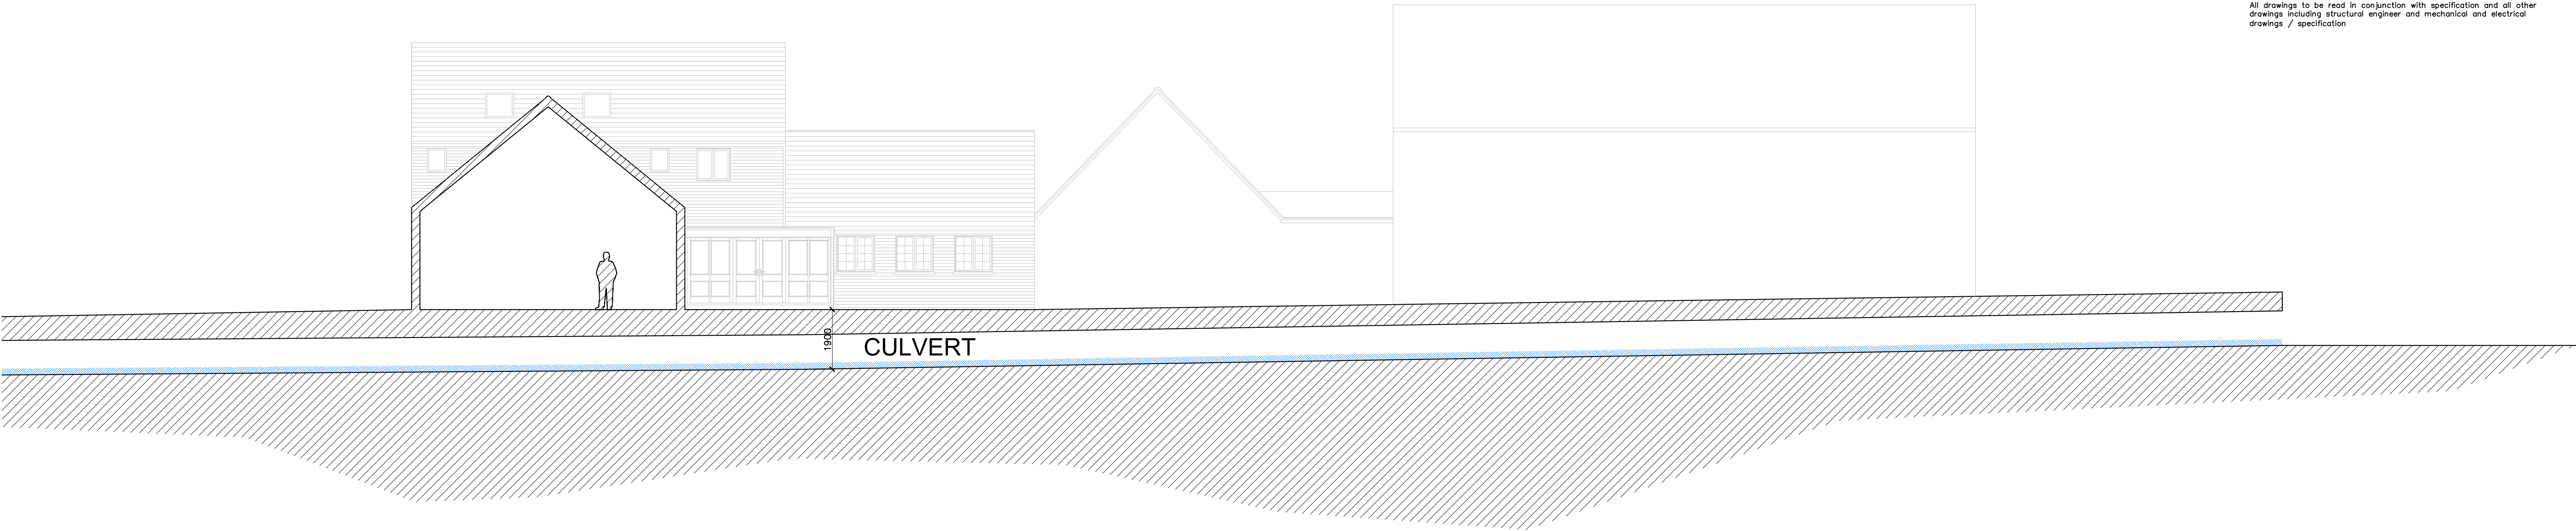
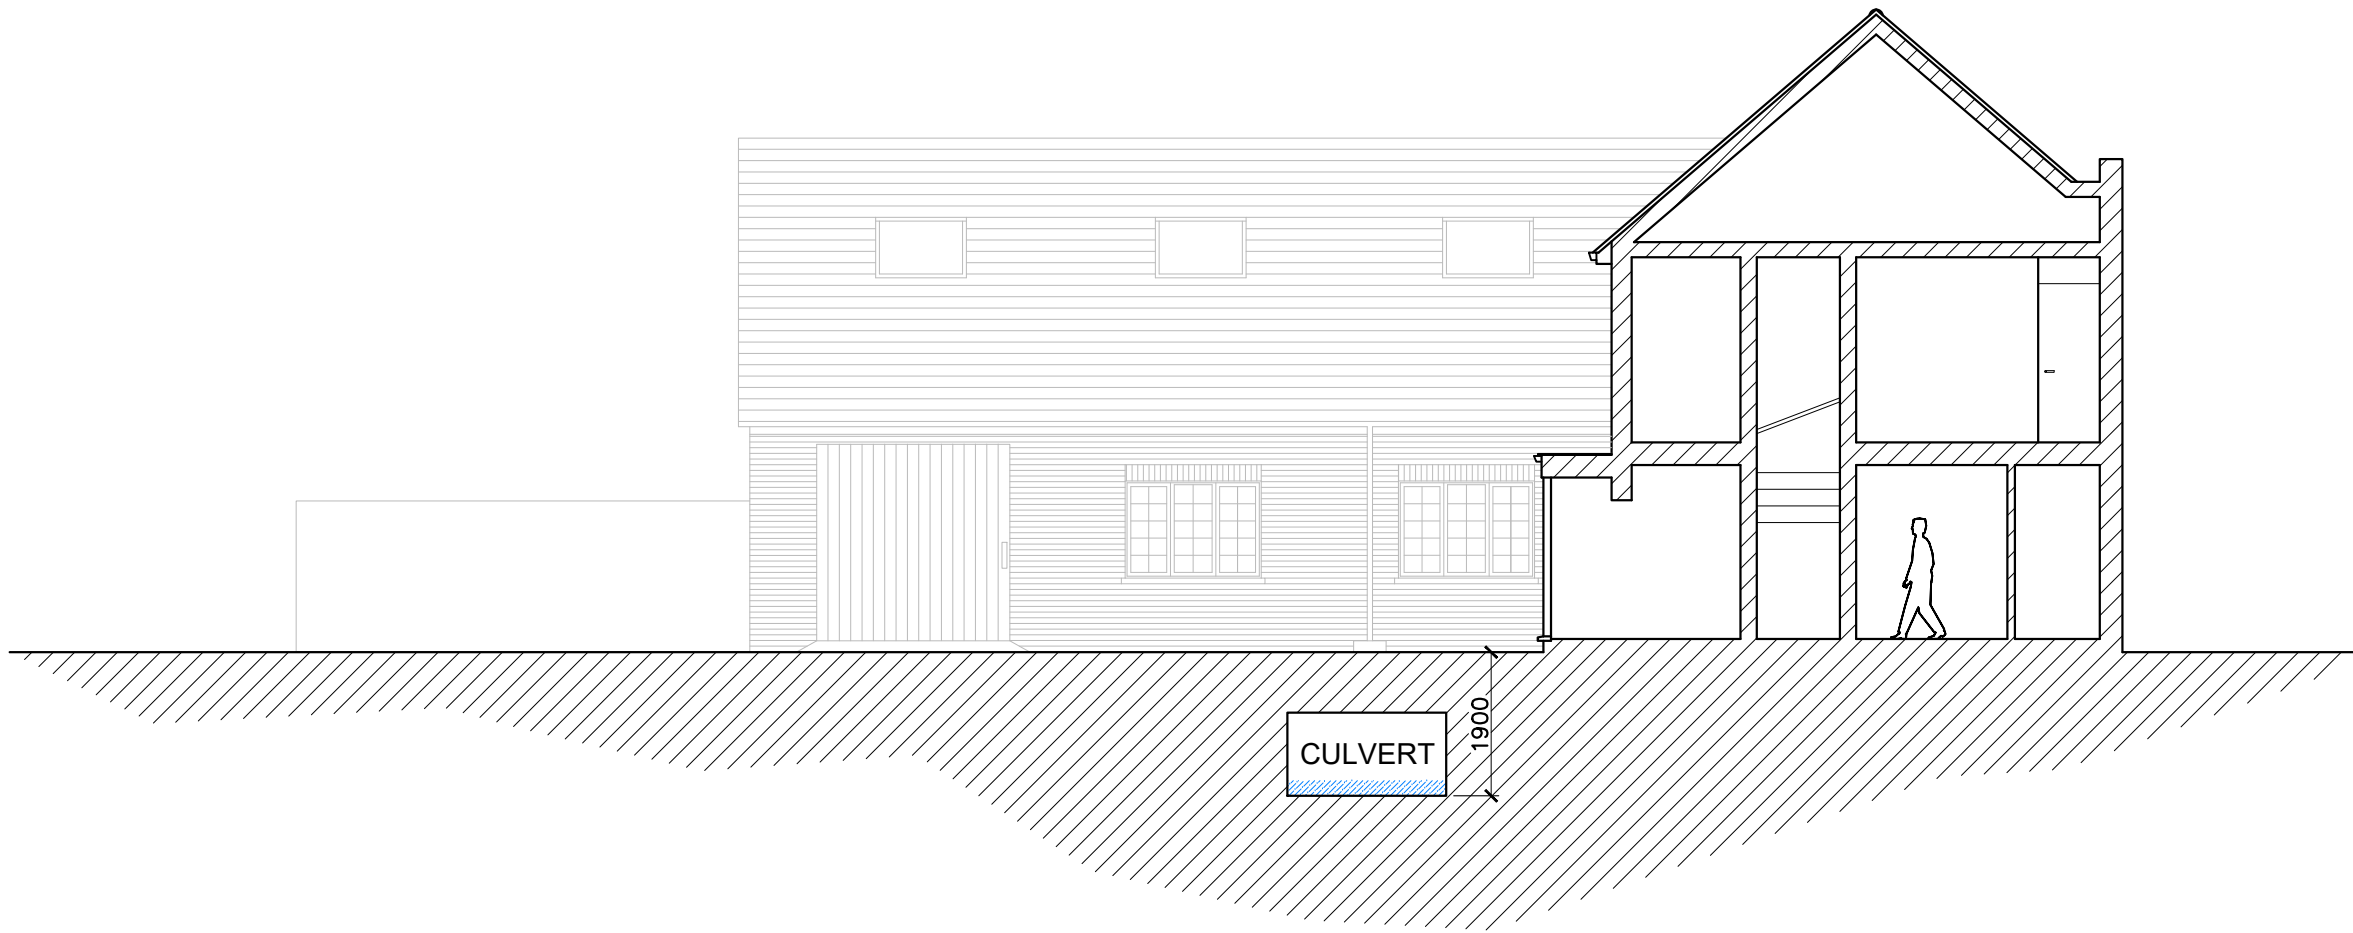


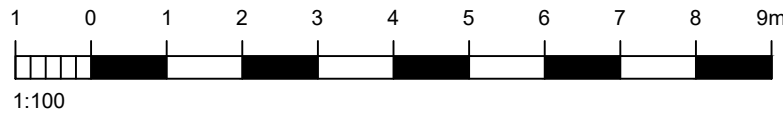

Section Through Legnth of Culvert
1:100 @ A1

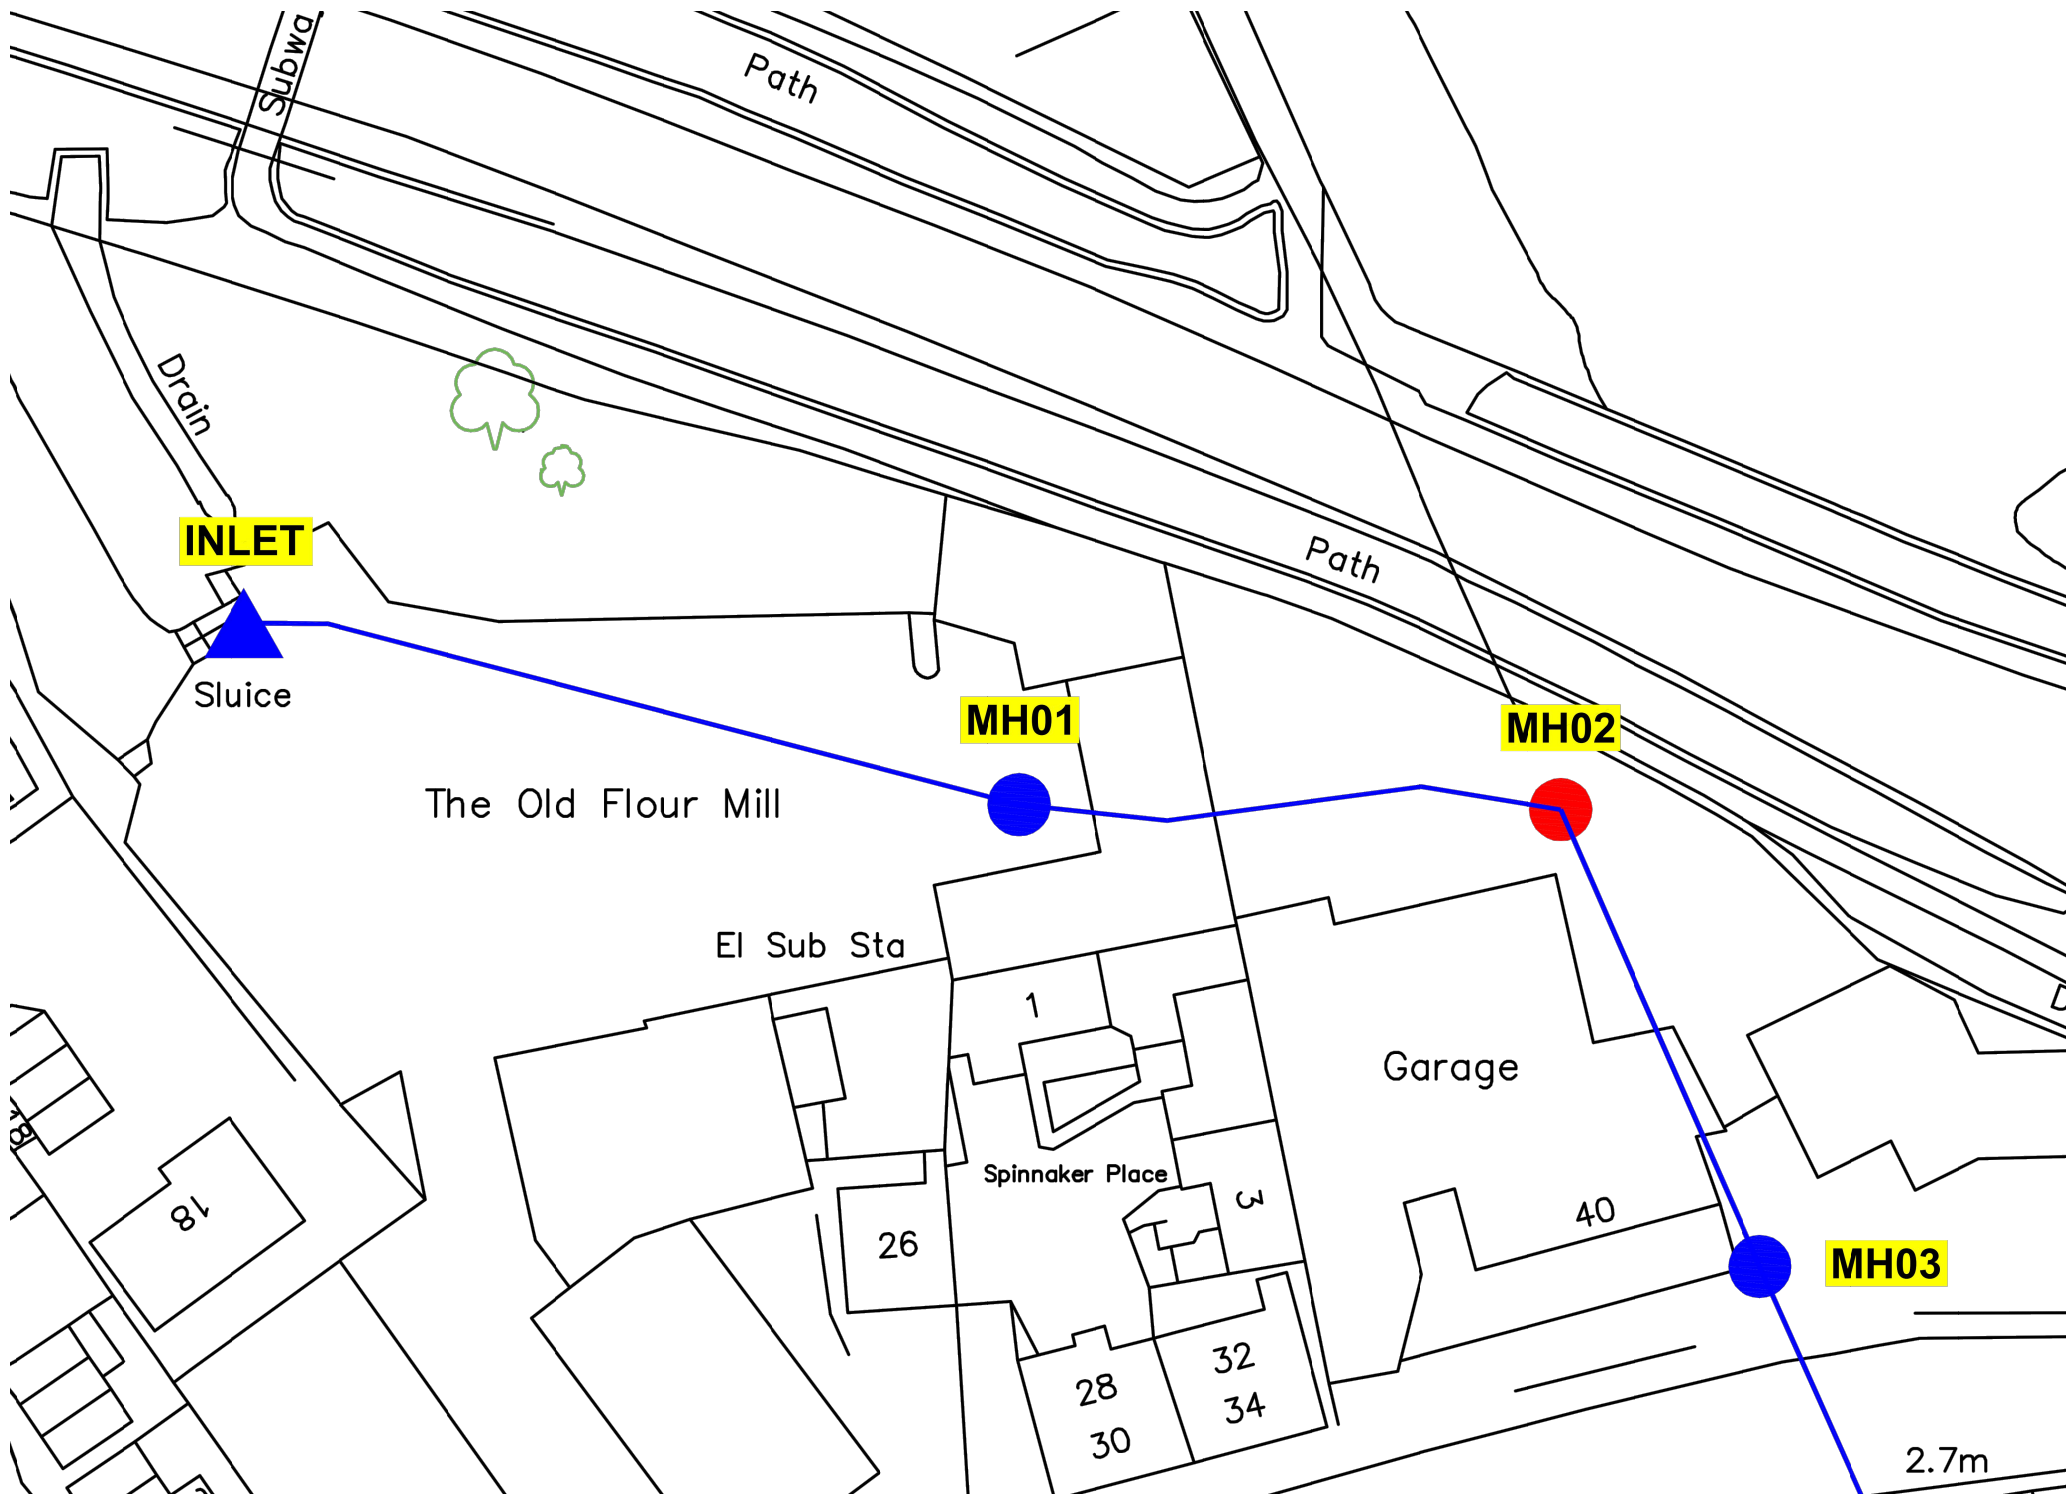

CrossSection of Culvert below MH01
1:100 @ A1

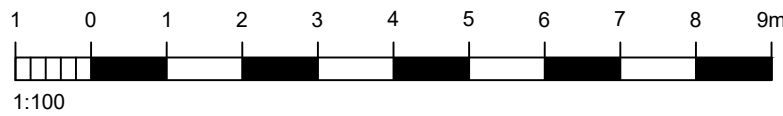

Culvert Path Plan 1:500 @ A1
Taken from OnSite central Instepction report
job number 07427N1020101R02

NOTES:

Dimensions to be checked on site before commencing work. Any discrepancies shall be reported to the architect immediately.

Do not scale from these drawings except for planning purposes.

Use figured dimensions only.

Where applicable this drawing is to be read in conjunction with other consultants' drawings.

All drawings to be read in conjunction with specification and all other drawings including structural engineer and mechanical and electrical drawings / specification

REV	DATE	AMENDMENT	DRAWN
hd	architects	Helyer Davies Architects Ltd 1 The Old Flour Mill, Emsworth, PO10 7BT 01243 370 715 www.hdarchitects.co.uk mail@hdarchitects.co.uk	
CLIENT	Andy Baker		
PROJECT	Unit 14 Old Flour Mill Queens Street Emsworth PO10 7BT		
DRAWING	Culvert Sections	SCALE	As Noted
DATE	March 2018	DRAWN	JF
DRAWING NUMBER	17139 - 03	REVISION	B