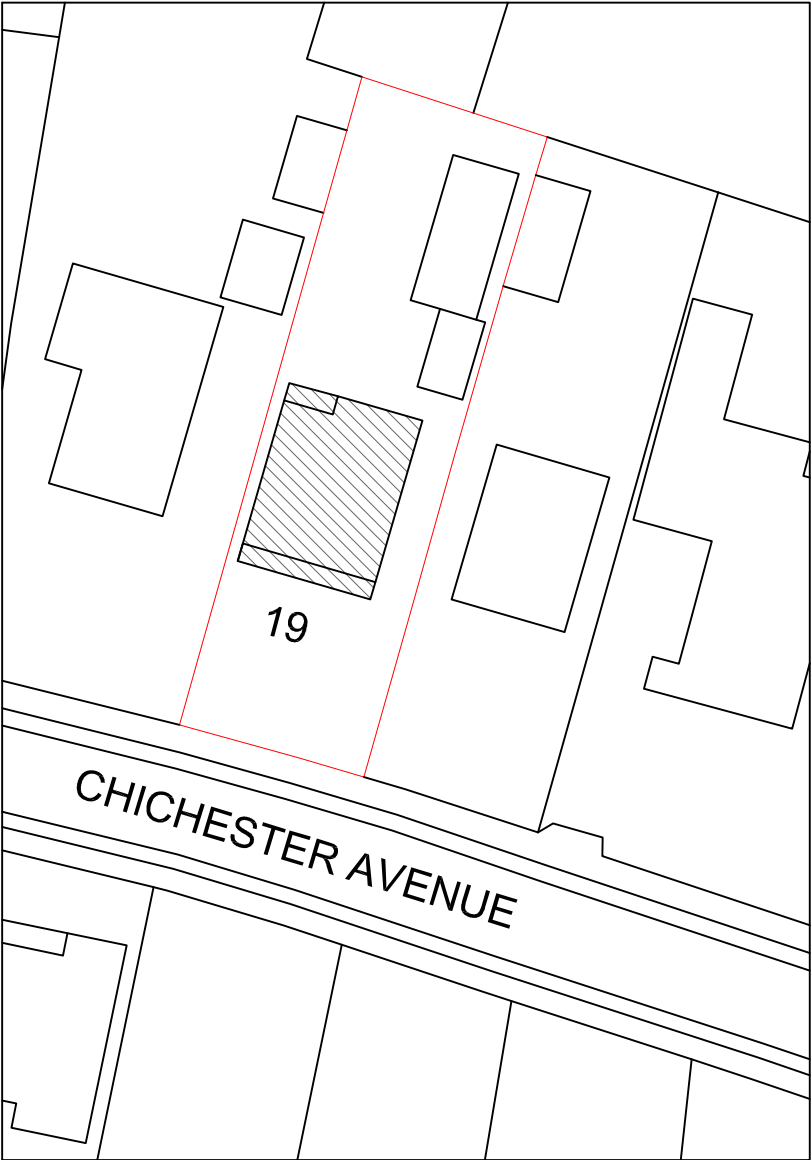


Your Home Plans Ltd Blundens, Stane Street, Hainakers, West Sussex, PO18 0LE 01243 773829 june@yourhomeplans.co.uk 19 Chichester Avenue Hayling Island Hampshire PO11 9EZ		Block Plan Project Number: 19CH-17 Date: 12th December 2017 Drawn By: Your Home Plans Ltd Checked By: JEG Drawing No: 01 Scale: 1:500 A3	
---	--	---	--