


6 Pine Court

HAVANT BOROUGH
COUNCIL

04 DEC 2017

RECEIVED

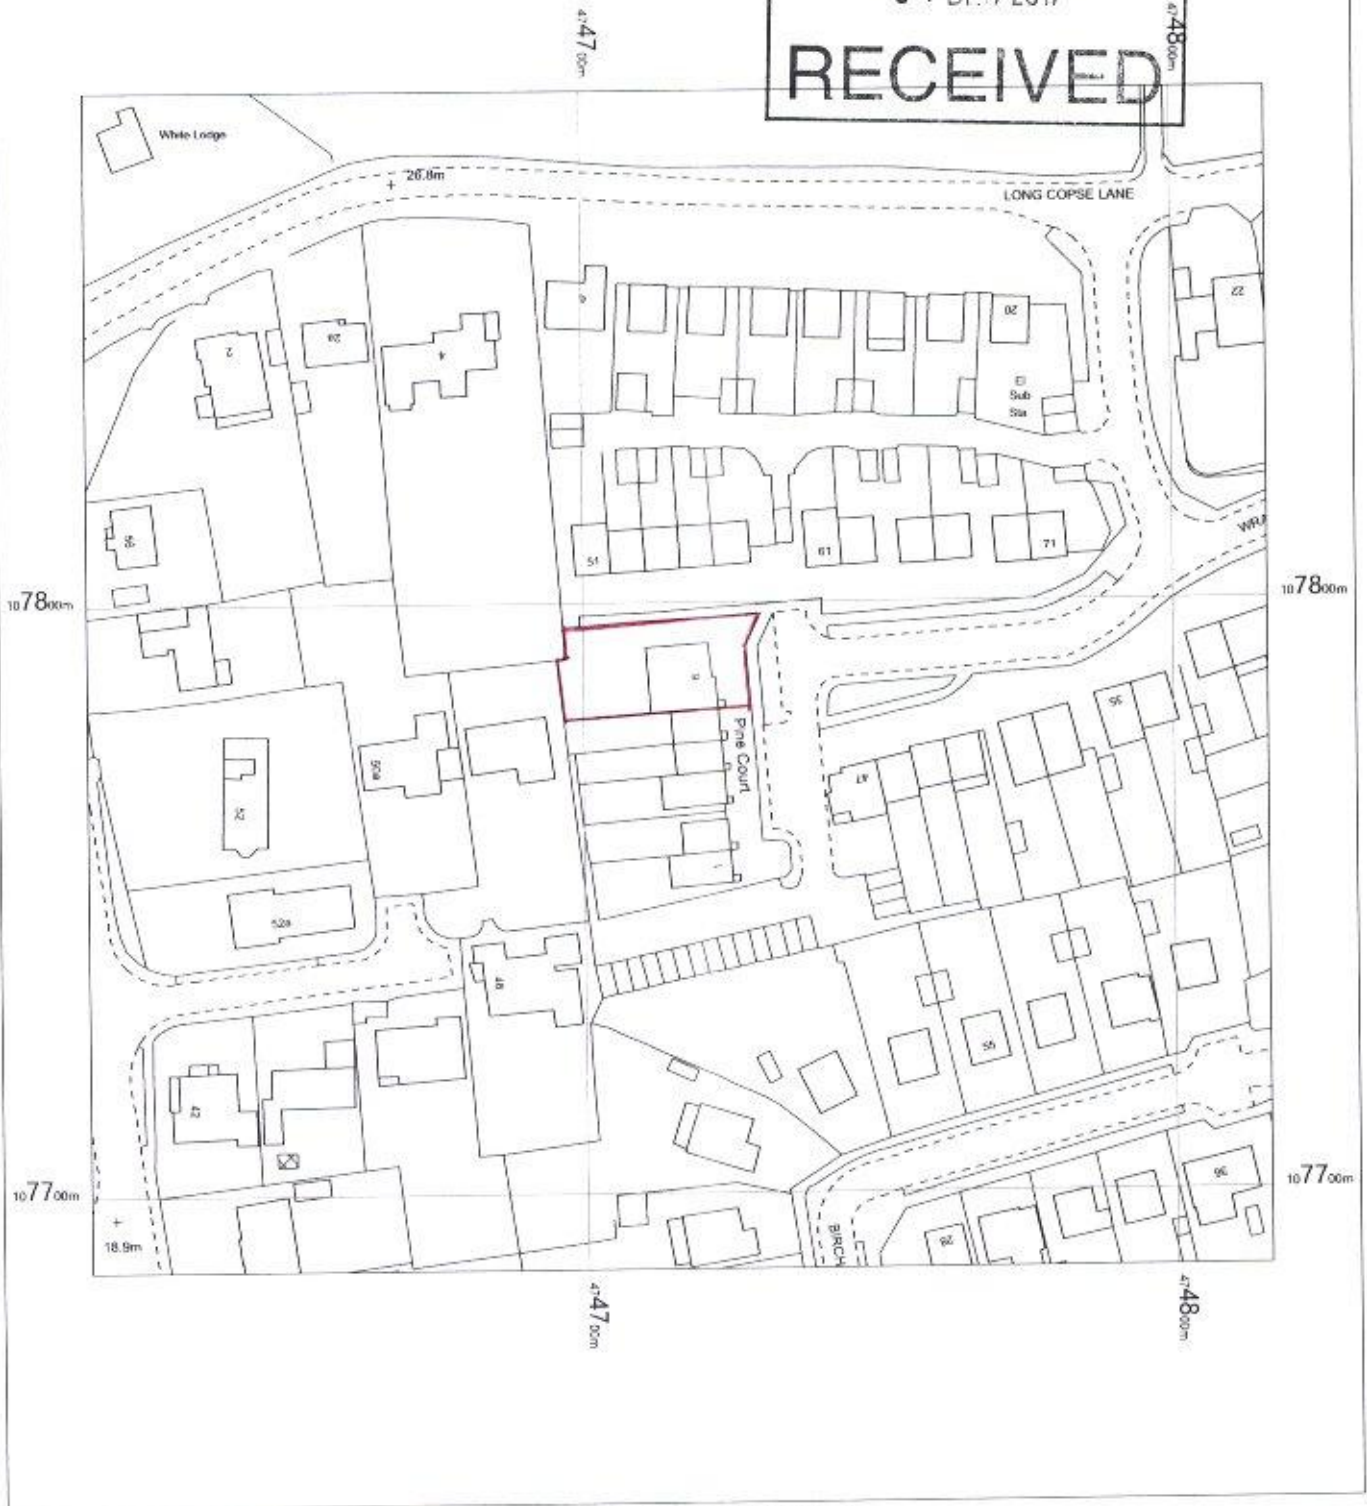

OS MasterMap 1250/2500/10000 scale
Thursday, November 23, 2017, ID: BLIT-00672172
www.planningapplicationmaps.co.uk

1:1250 scale print at A4, Centre: 474716 E, 107787 N

©Crown Copyright Ordnance Survey. Licence no. 100051661

