



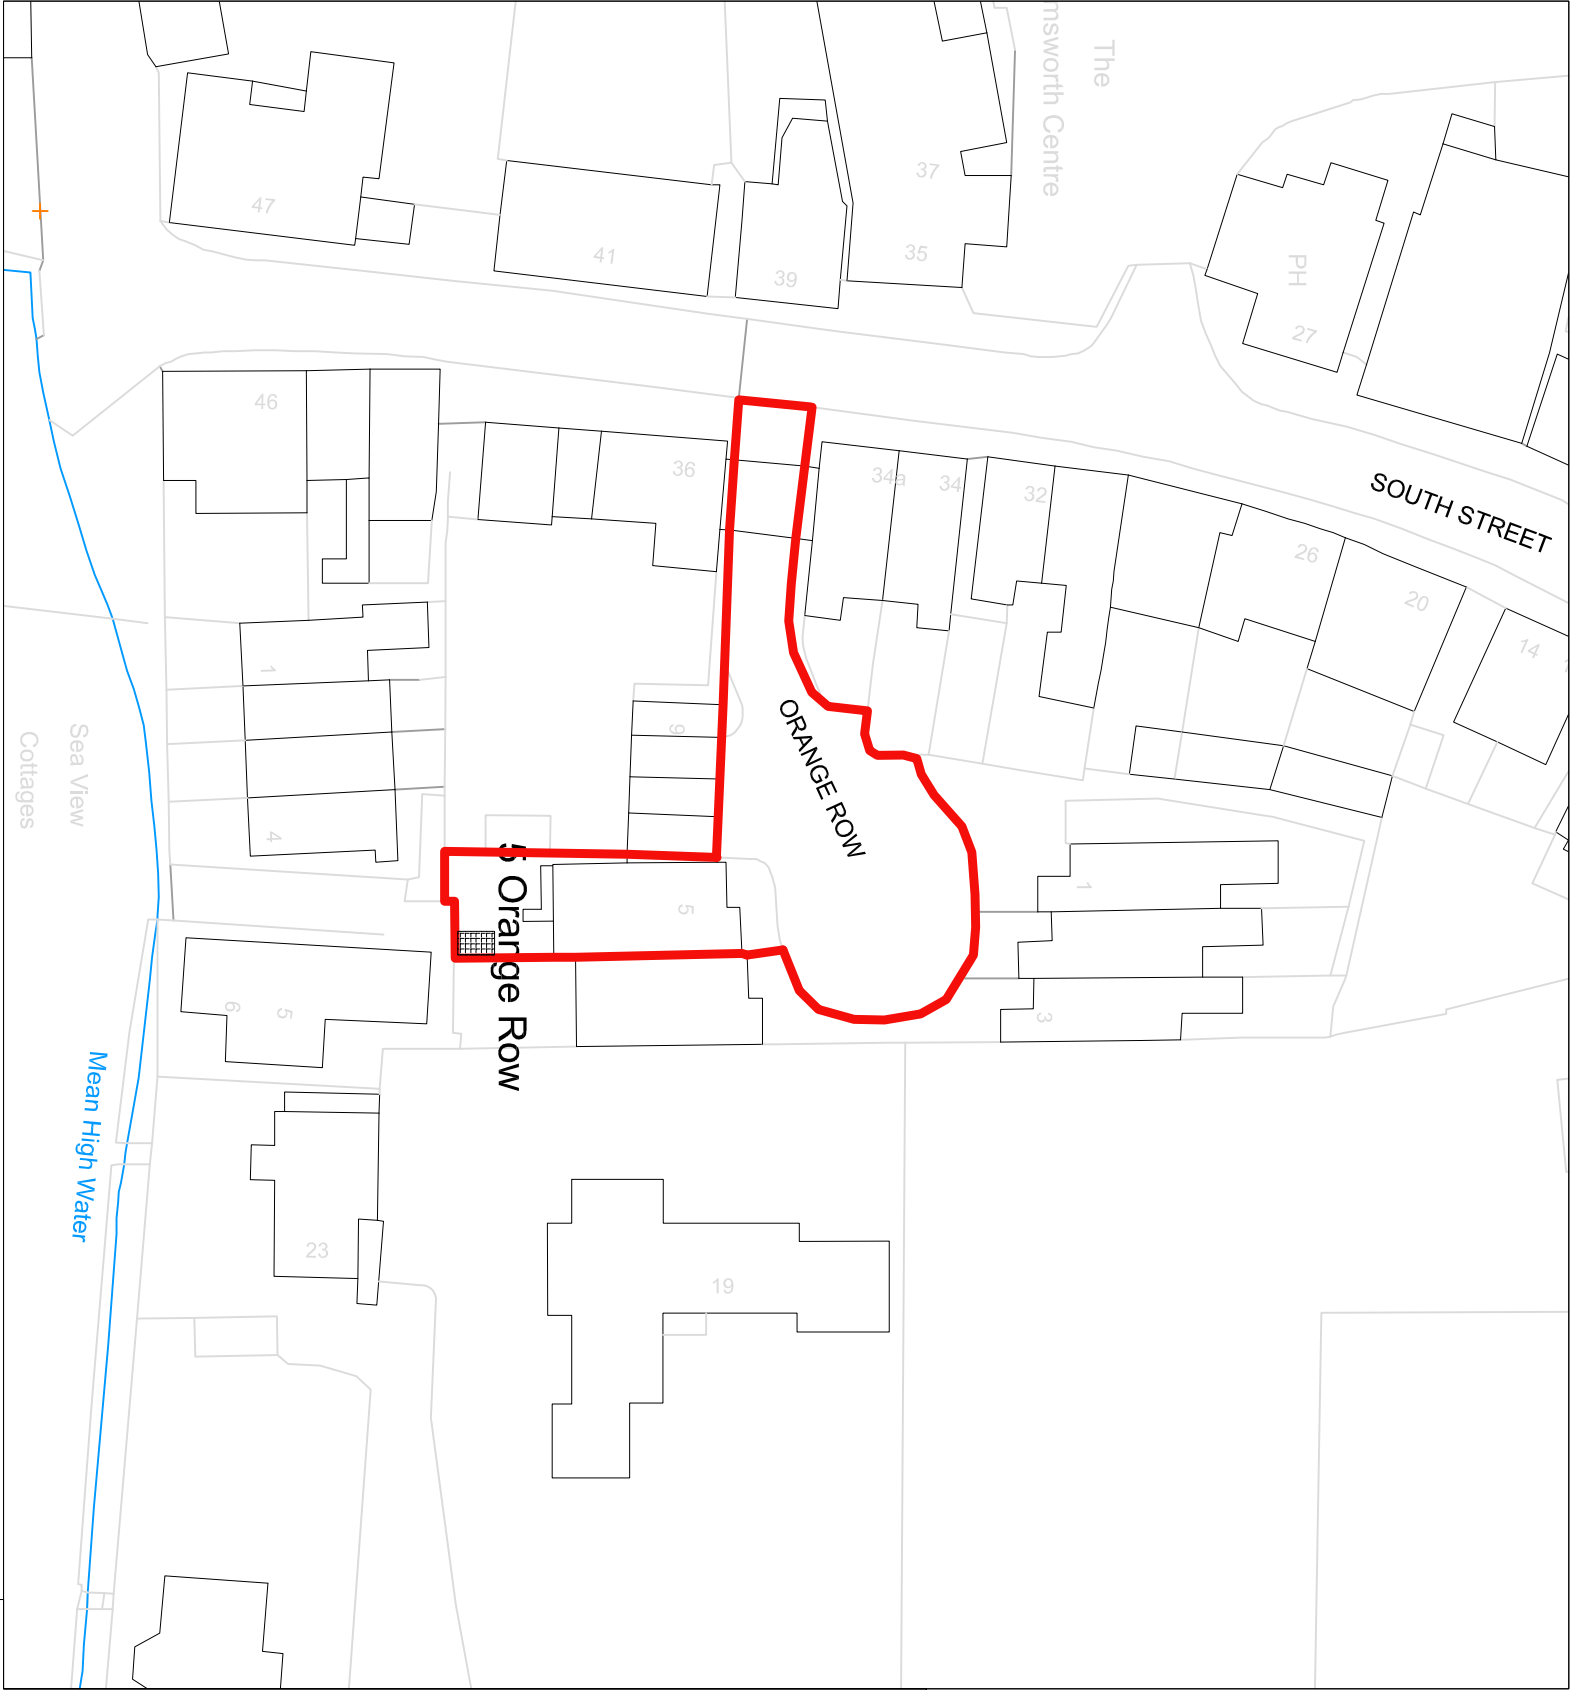


block plan 1:500 @ A3

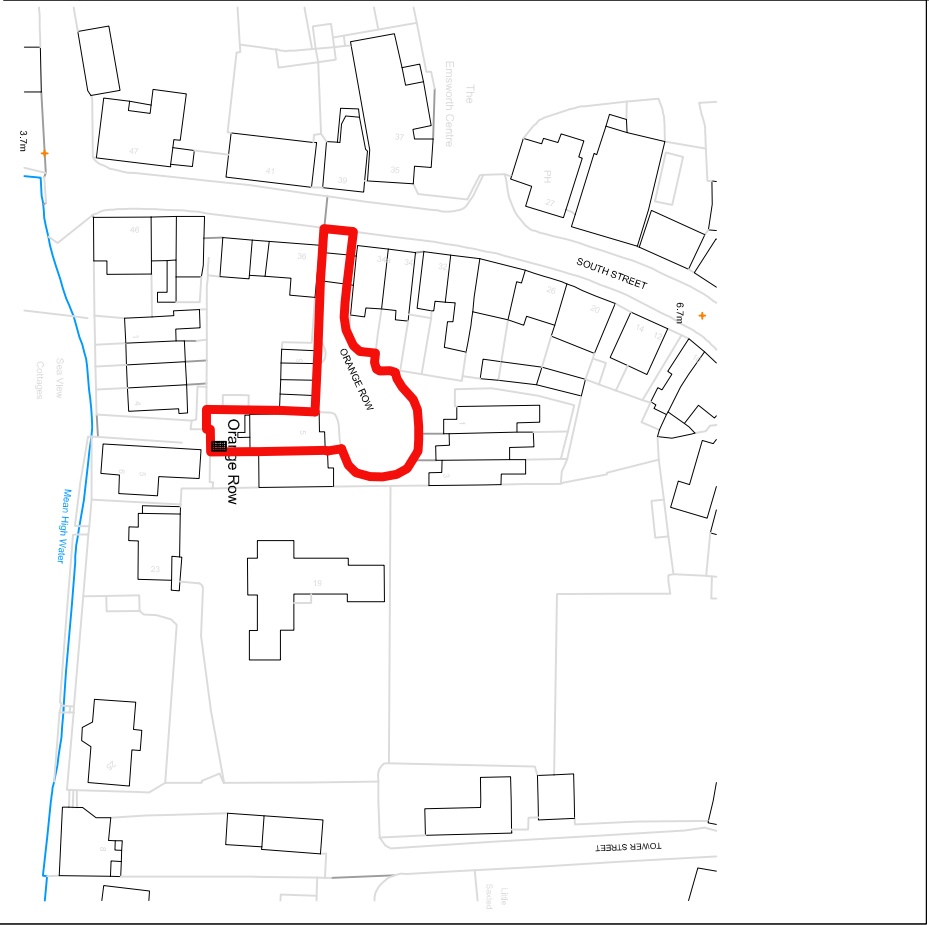

Mapping contents (c) Crown copyright and database rights 2017 Ordnance Survey 100035207

location plan 1:1250 @ A3

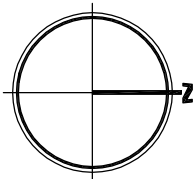

REV B: Existing rear balcony/life escape shown - 15-01-2018

REV A: Rear extension removed 12-01-2018



Project Address: Rear Extension & Alterations
5 Orange Row,
Emsworth,
Hampshire, PO10 7EL

DRAWING: Location & Block Plan
Drawing Number: C9/0109/00B
Scale: 1:1250 & 1:500 @ A3
Date: September 2017

Client: Mr Robert & Mrs Bridget Bailey
Drawn By: Ruth

Note: these drawings are prepared for planning purposes only, do not scale for any other purpose.

LOCATION & BLOCK PLAN