



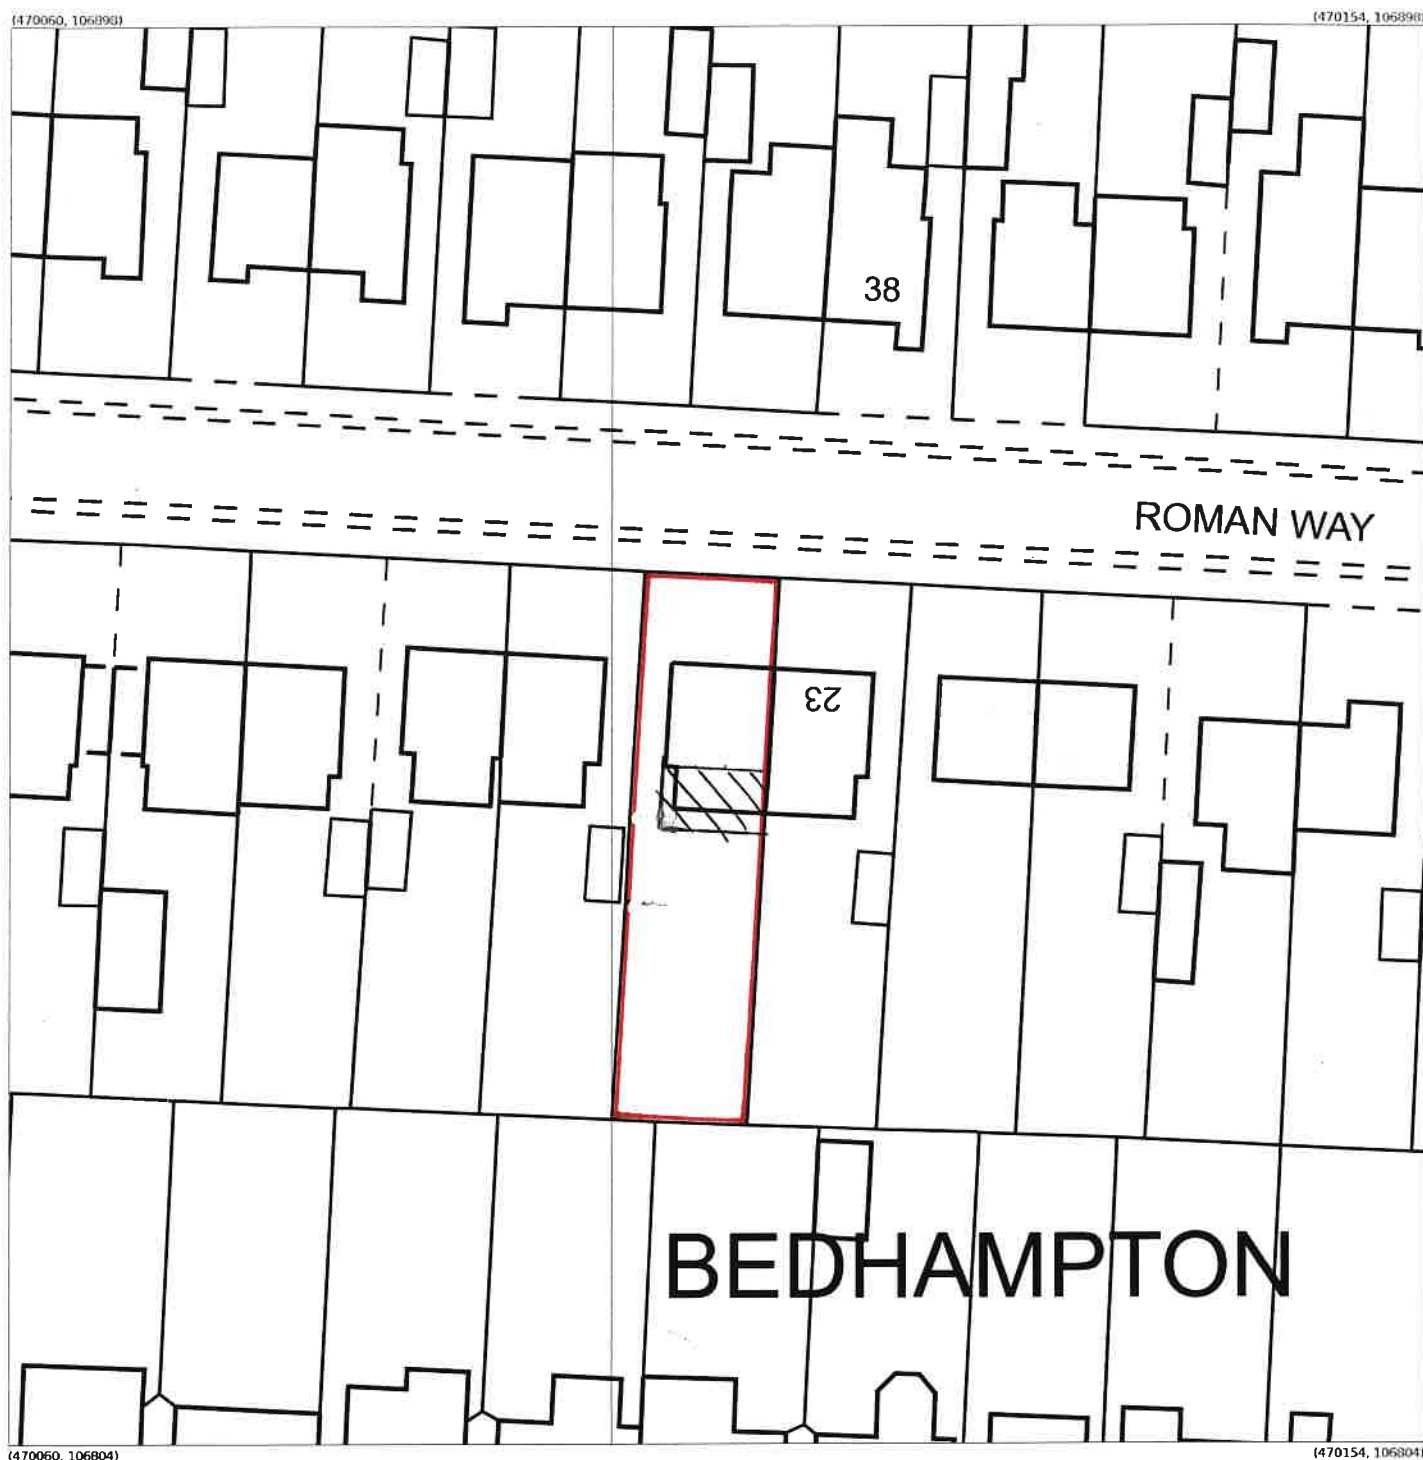

Produced 23 Oct 2017 from the Ordnance Survey MasterMap (Topography) Database and incorporating surveyed revision available at this date.

The representation of a road, track or path is no evidence of a right of way. The representation of features as lines is no evidence of a property boundary.

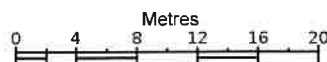

1:500



25, Roman Way, Havant
PO9 3PR

Supplied by: **Stanfords 23 Oct 2017**
Licence: © Crown Copyright and
database rights 2017 OS100035409
Order Licence Reference: OI1171600
Centre coordinates: 470107 106851