

LINEAR SCALE 1:200

A3 @ 1:200

SITE ELEVATION 1:200

RIBA

Chartered Practice

arb


Architects Registration Board

This drawing is the copyright of ADP Architects Ltd. It may not be altered or reproduced in any form, or passed onto Third Parties without the written consent of ADP Architects Ltd.

For Illustrative Purposes Only

Levels & heights based on topographical survey data undertaken by Paul Browning Surveys (see survey) and other information interpolated

Street elevations shown parallel to building faces

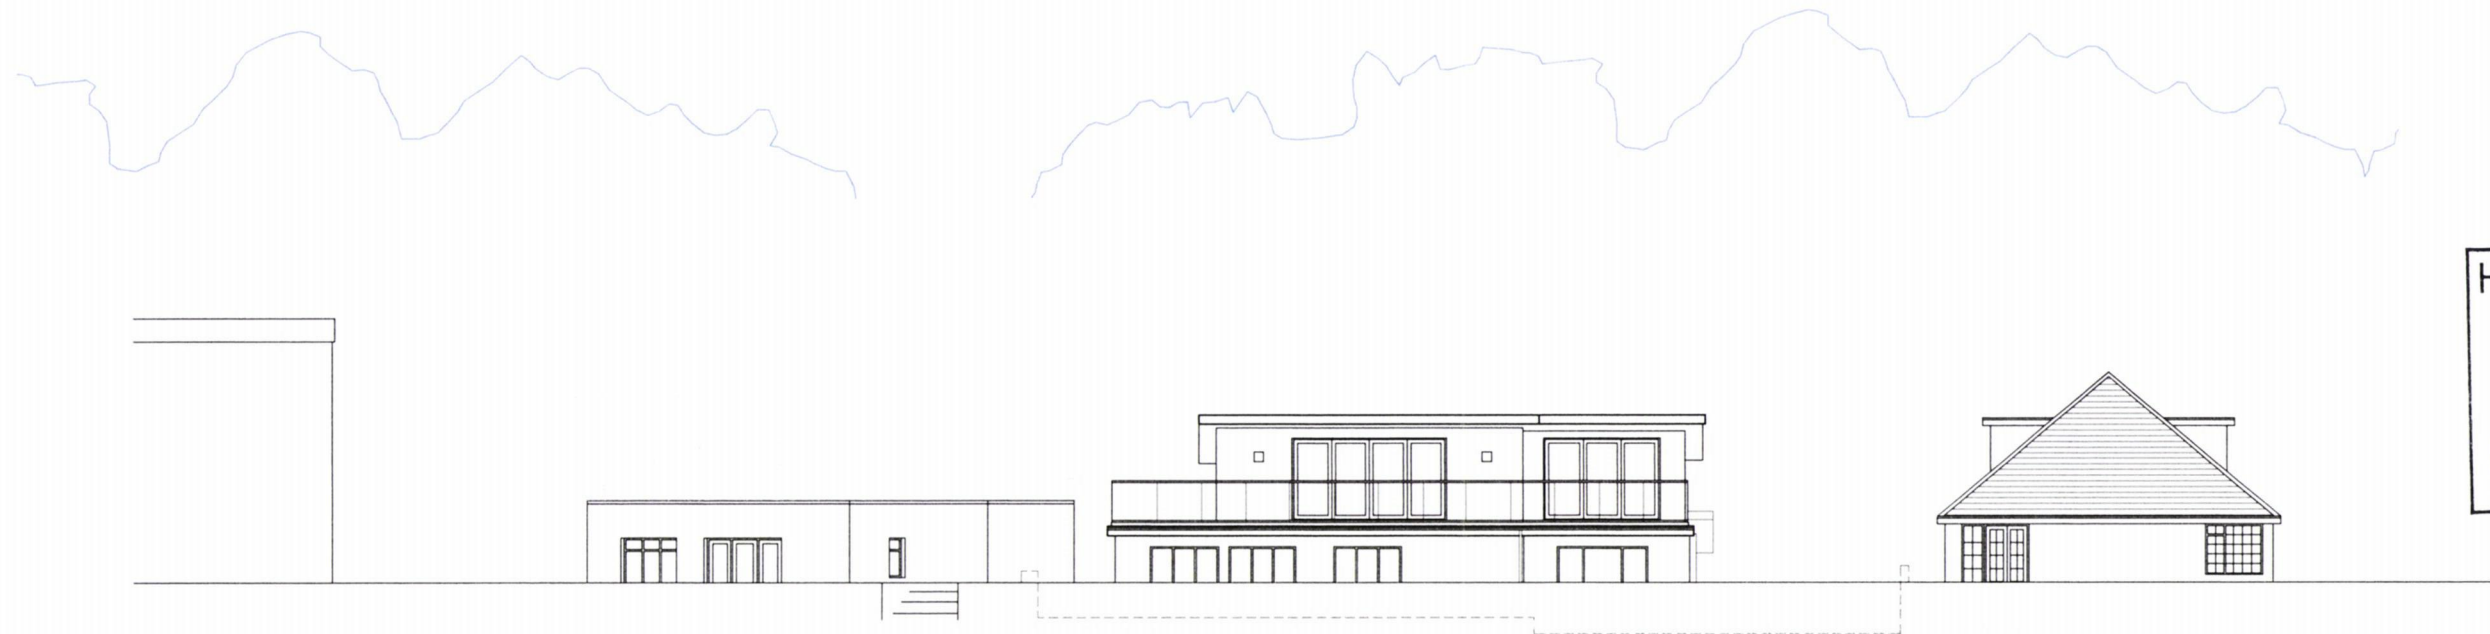

Wight View Apatments

No. 40

No. 42

No. 44 - Proposed first storey extension

No. 46

Site Elevation Viewed from Beach (South) 1:200



rev:

date:

note:

0845 365 1475

mail@adp-ltd.co.uk

www.adparchitects.co.uk

Richmond Court, 94 Botley Road, Park Gate, Southampton, SO31 1BA

project name/address:

Alterations & Additions
44 Bembridge Drive
Hayling Island

client:

Mr S Vine

drawing title:

Site Elevation

job number:

1544

drawing number:

34

revision:

drawing scale/size:

1:500 (A3)

date:

Nov 17

drawn:

JSC