


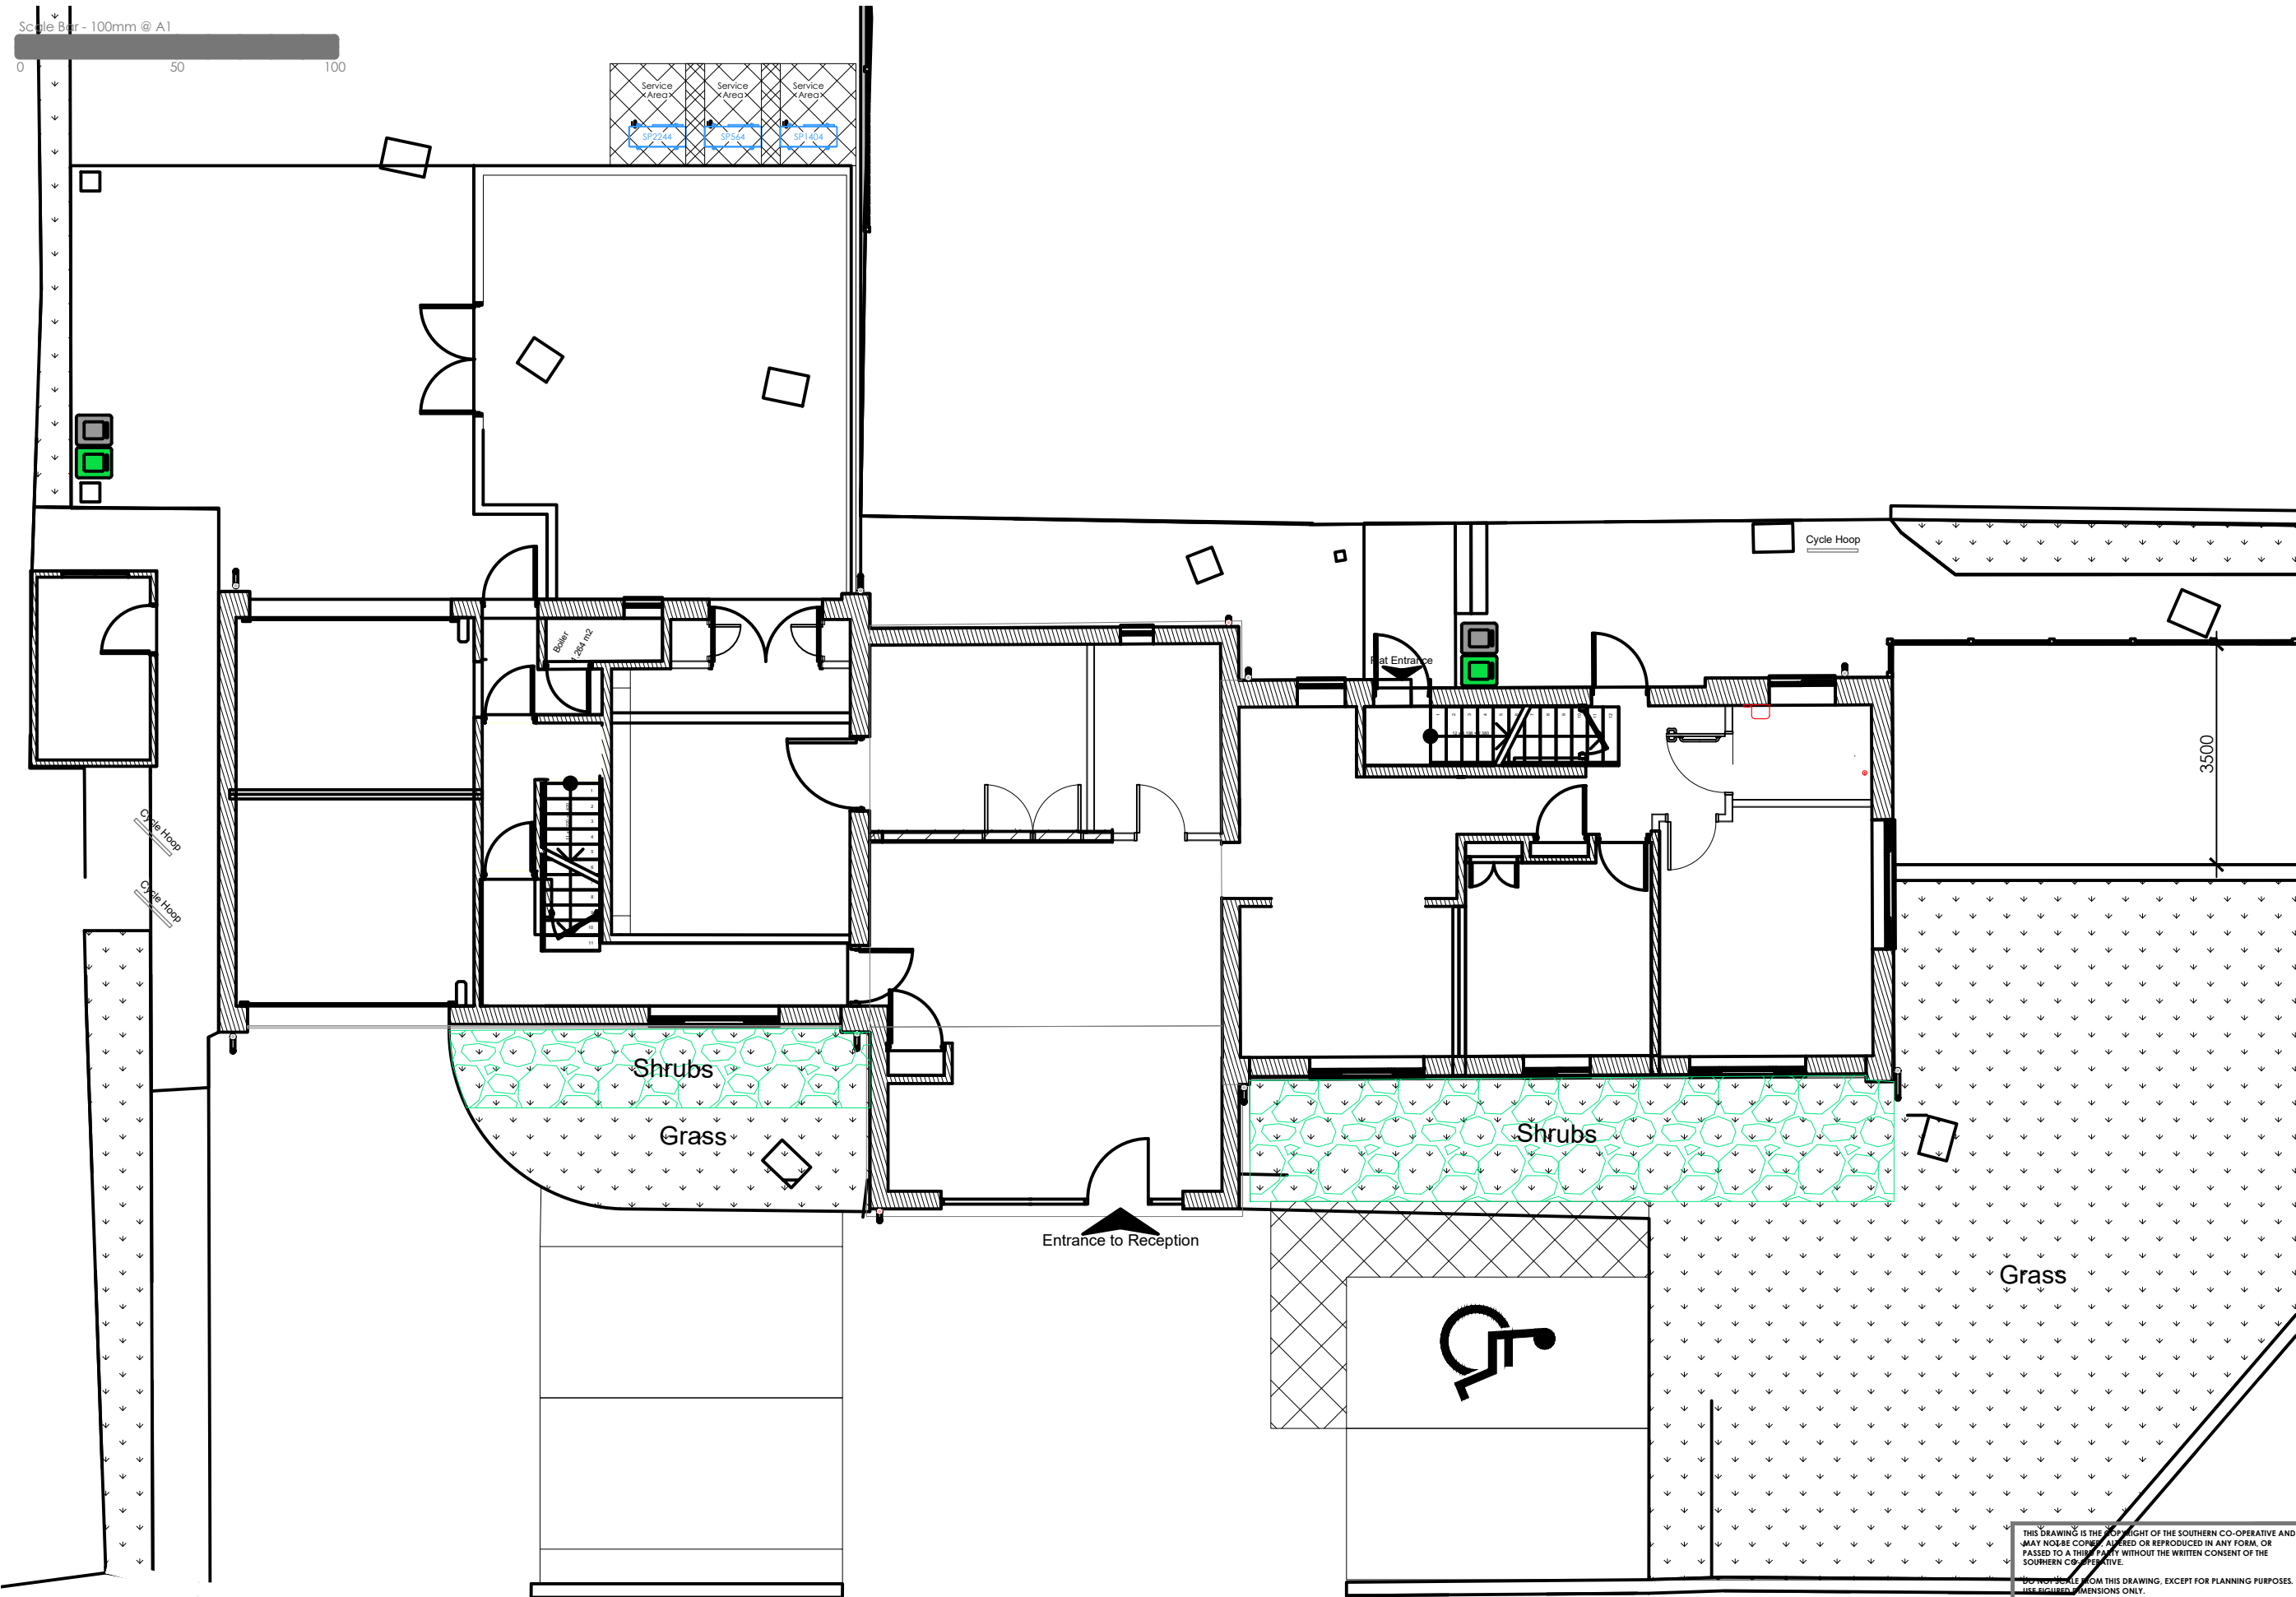

THIS DRAWING IS THE PROPERTY OF THE SOUTHERN CO-OPERATIVE AND
MAY NOT BE COPIED, ALTERED OR REPRODUCED IN ANY FORM, OR
PASSED TO A THIRD PARTY WITHOUT THE WRITTEN CONSENT OF THE
SOUTHERN CO-OPERATIVE.

DO NOT SCALE FROM THIS DRAWING, EXCEPT FOR PLANNING PURPOSES.
USE FIGURED DIMENSIONS ONLY.

DIMENSIONS SHOULD BE CHECKED AND VERIFIED ON SITE AND ANY DISCREPANCIES SHOULD BE REPORTED TO THE DESIGNER.

IF IN DOUBT ASK FOR CONFIRMATION.

AREAS	M ²	FT ²
SALES	133	1431
GROSS	290	3121
FIRST	59	635
SUB-LET	55	592
MOTHBALLED	NA	NA

[illegible]

ISSUED FOR

GROUND FLOOR

southern coop

Property Development

1000 Lakeside, Western Road, Portsmouth, PO6 3FE

T: 023 9222 2500 | F: 023 9222 2650

PROJECT																
194-196 DUNSBURY WAY																
LEIGH PARK																
HAVANT																
HAMPSHIRE																
DRAWING TITLE																
PROPOSED																
GROUND FLOOR																
<table border="1"> <tr> <td>DRAWING SCALE</td> <td>SHEET SIZE</td> <td>SHEET NO.</td> <td>DRAWN</td> <td>CHECKED</td> <td>DATE</td> </tr> <tr> <td>1:50</td> <td>A1</td> <td>1 of 1</td> <td>SL</td> <td></td> <td>19-06-2018</td> </tr> </table>					DRAWING SCALE	SHEET SIZE	SHEET NO.	DRAWN	CHECKED	DATE	1:50	A1	1 of 1	SL		19-06-2018
DRAWING SCALE	SHEET SIZE	SHEET NO.	DRAWN	CHECKED	DATE											
1:50	A1	1 of 1	SL		19-06-2018											
DRAWING NUMBER																
18-XXX-200																
REVISION																
-																