
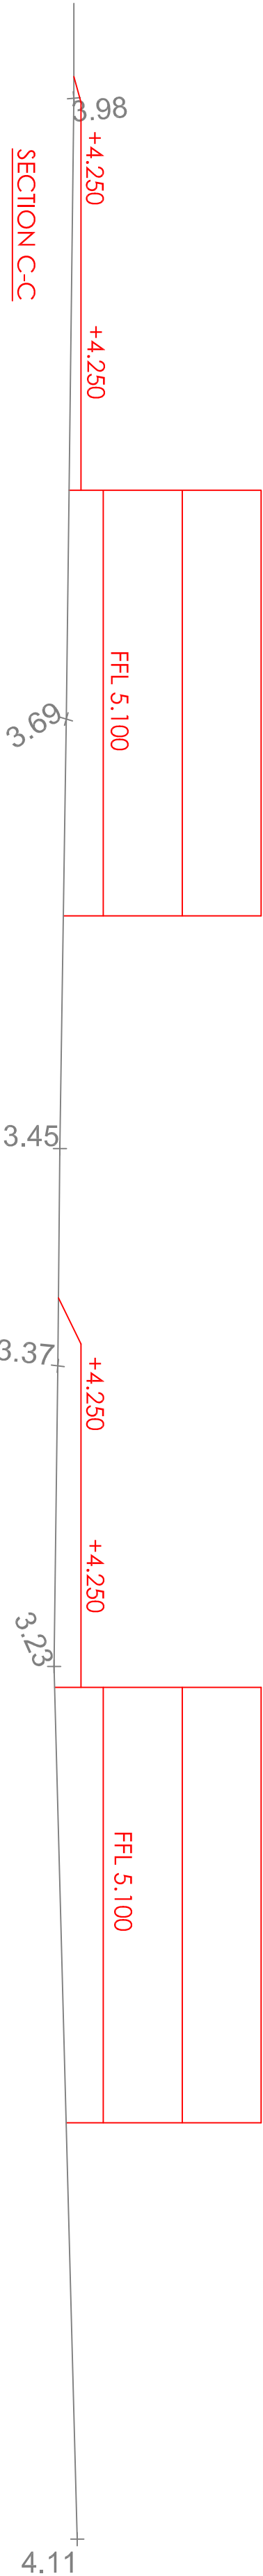


NOTES

1. This drawing is to be read in conjunction with all relevant Engineers and Architects drawings, and the Specification.
2. All dimensions are in millimetres unless noted otherwise. All levels are in Metres Above an arbitrary datum and not to Ordnance Datum.

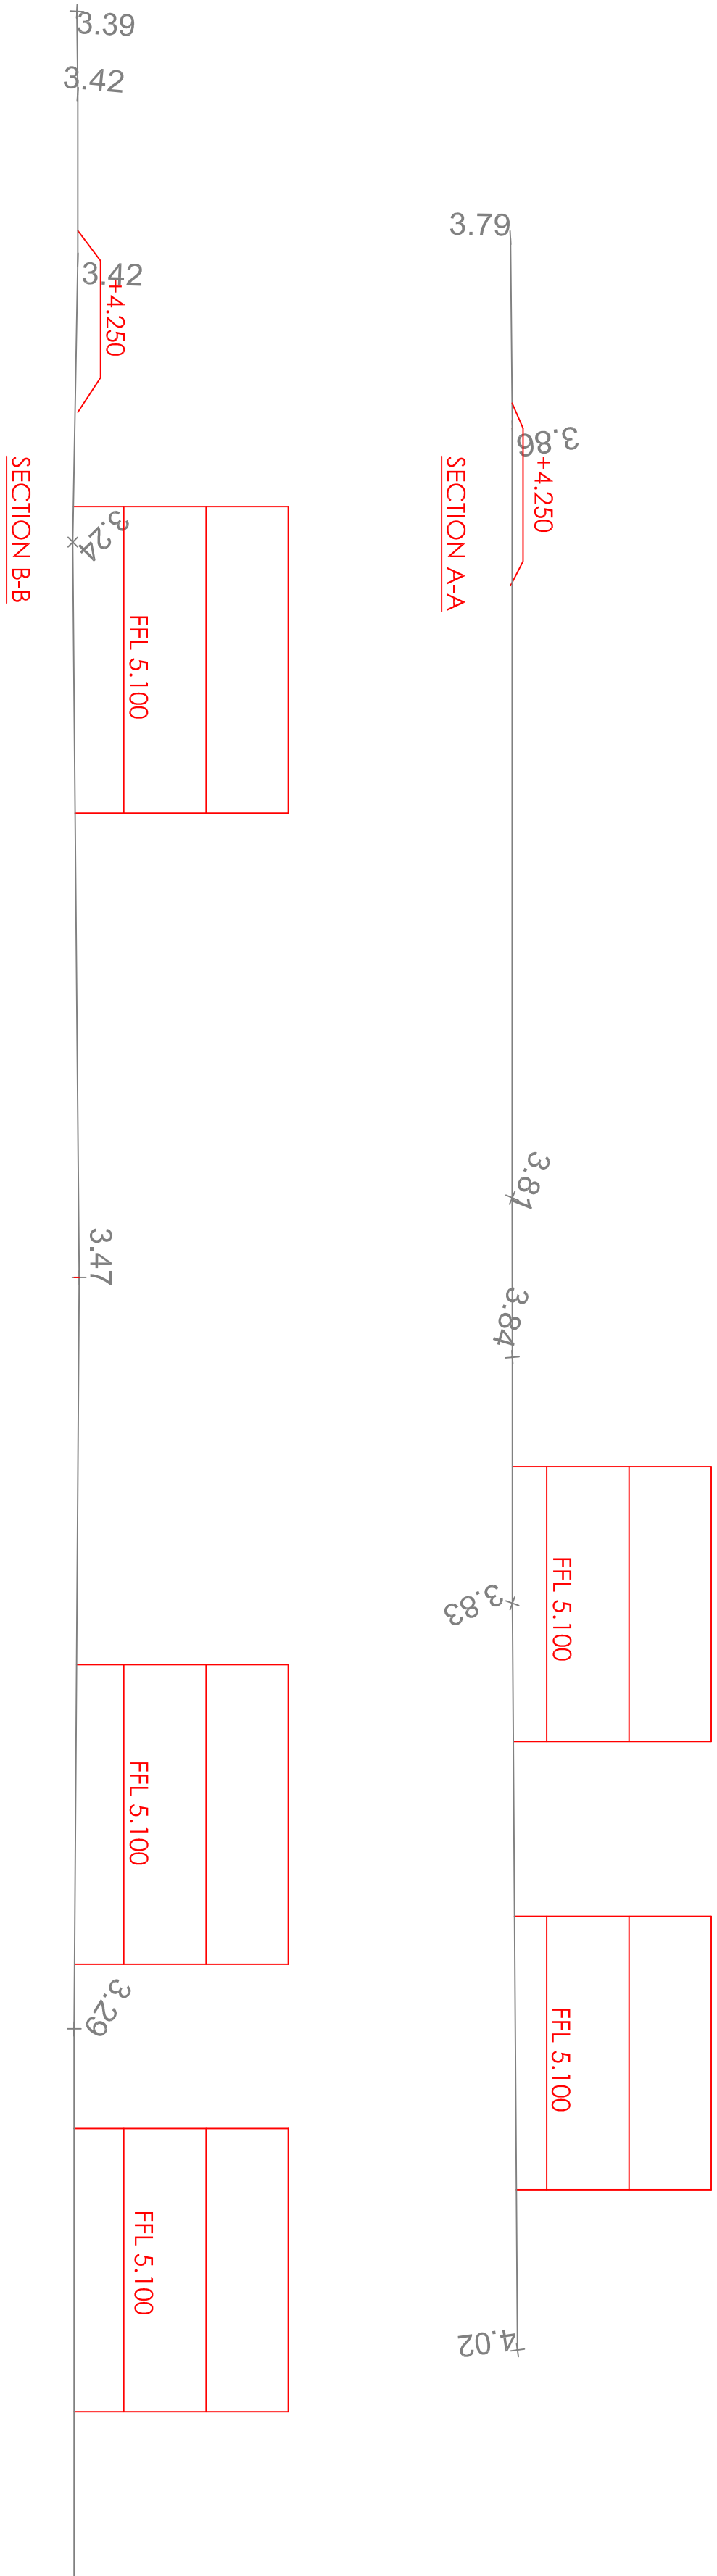

KEY

- Detail 1 - Tarmac main site entrance access road
- Detail 2 - New block paved driveway / access road
- Detail 3 - Boat yard (Construction to be confirmed)

- Existing levels (Retain where not noted different)
- Proposed levels (Where different from existing)
- Position of block paver sett edging (See details)
- Position of kerbing type TBC (See details)
- Position of flush edging (Type TBC)

PRELIMINARY

Date	By	Revision	QAD	CHK'd	Ref
------	----	----------	-----	-------	-----



Cowah Consultancy
STRUCTURAL, CIVIL AND BUILDING CONSULTANTS
3, Turnberry House
4400 Parkway
Whiteley
Bournemouth
Horseshell
PO15 7TU

Also at:
Landguard Manor Road
Spookin
Isle of Wight
PO37 7AB

Tel: 01489 577498
Fax: 01489 179873
consultants@cowah.co.uk
www.cowahconsult.co.uk

Client: Alpine Homes Ltd.

Project: Yachthoven Site
Copse Lane, Hoyling Island

External Works Site Sections
Drawing 1 of 2

Date	July 17	Scale	1/250	Dwg. No.	393579-203
Drawn	EG	Chk'd	QA'D		

DO NOT SCALE THIS DRAWING