


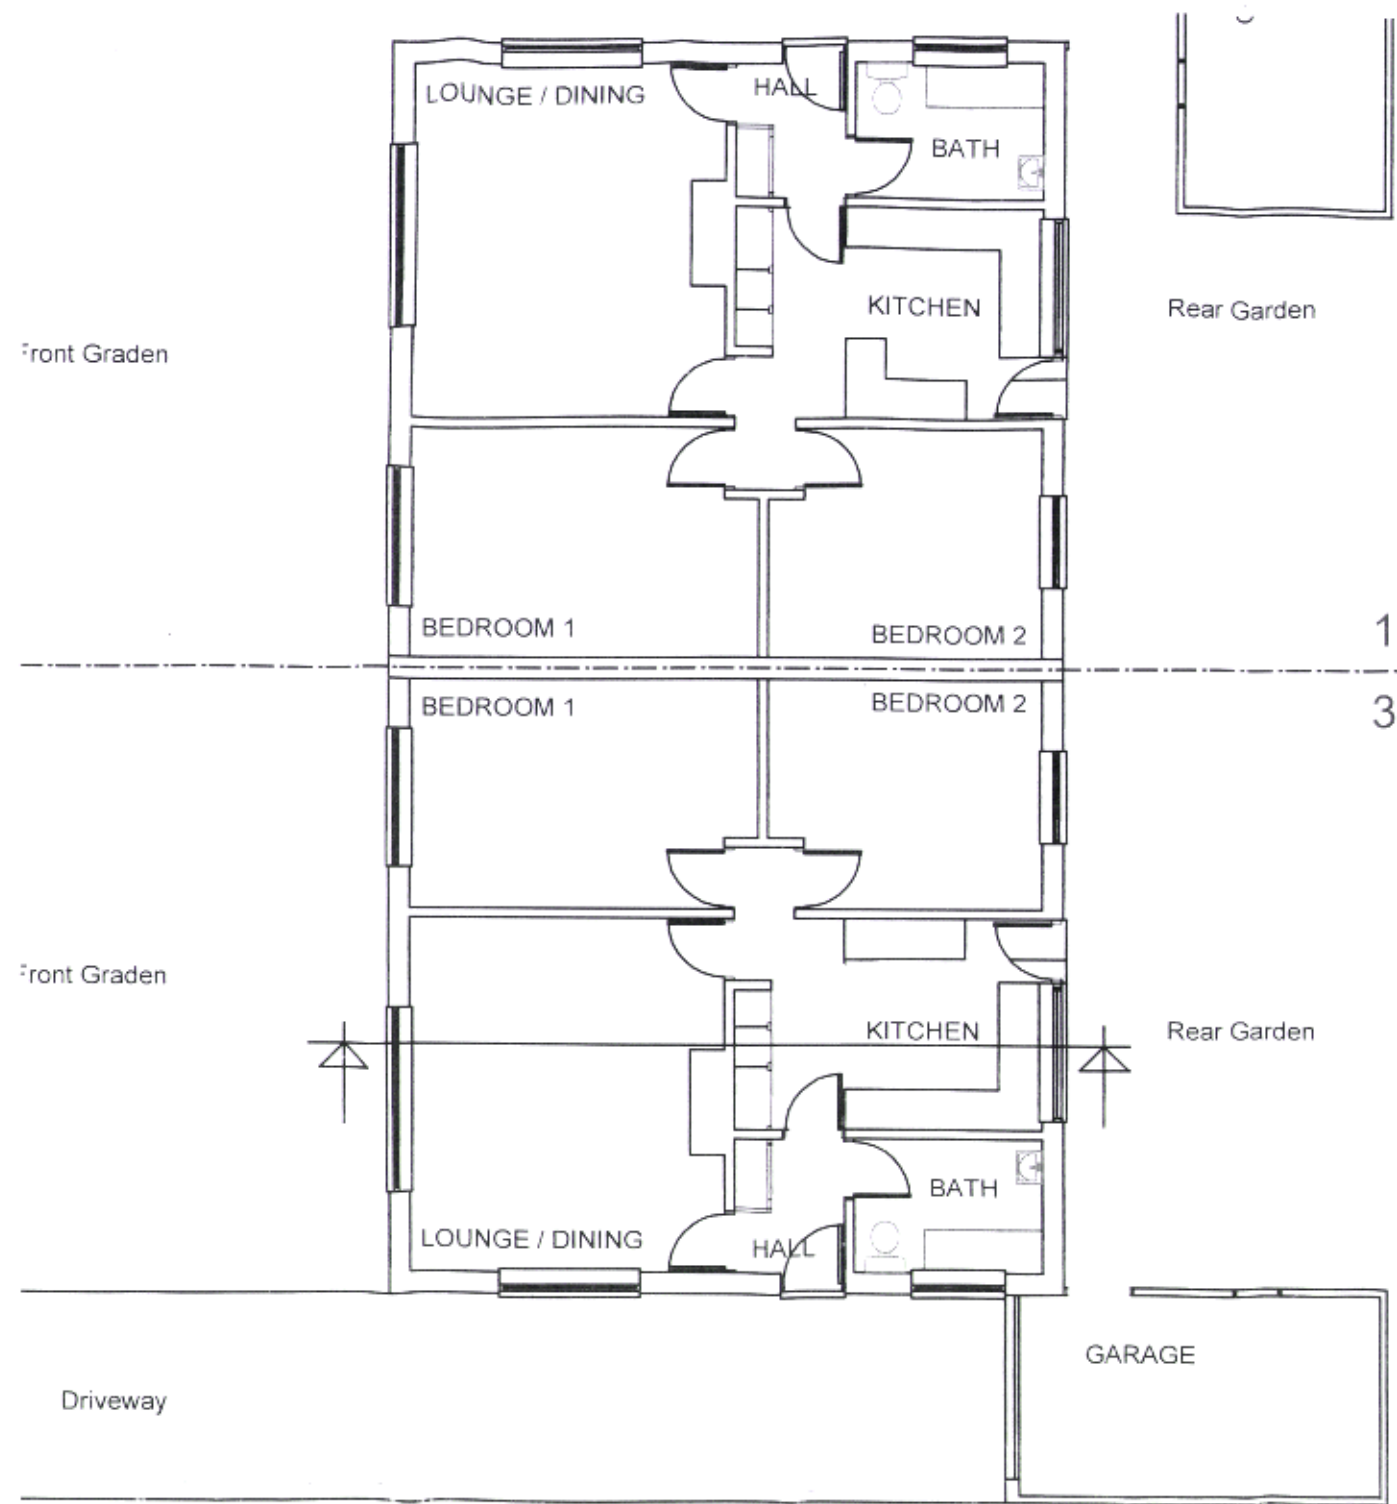

Existing Ground Floor Plan

