



EXISTING
BLOCK PLAN
SCALE 1:200

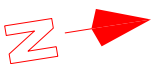

**PROPOSED
BLOCK PLAN
SCALE 1:200**

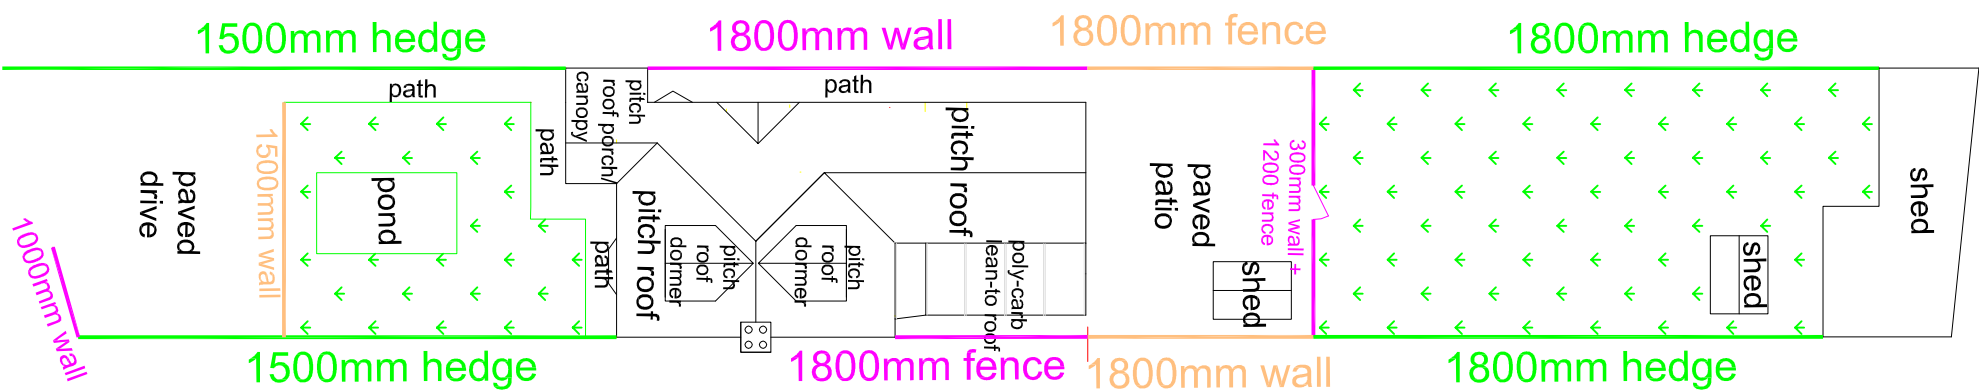