


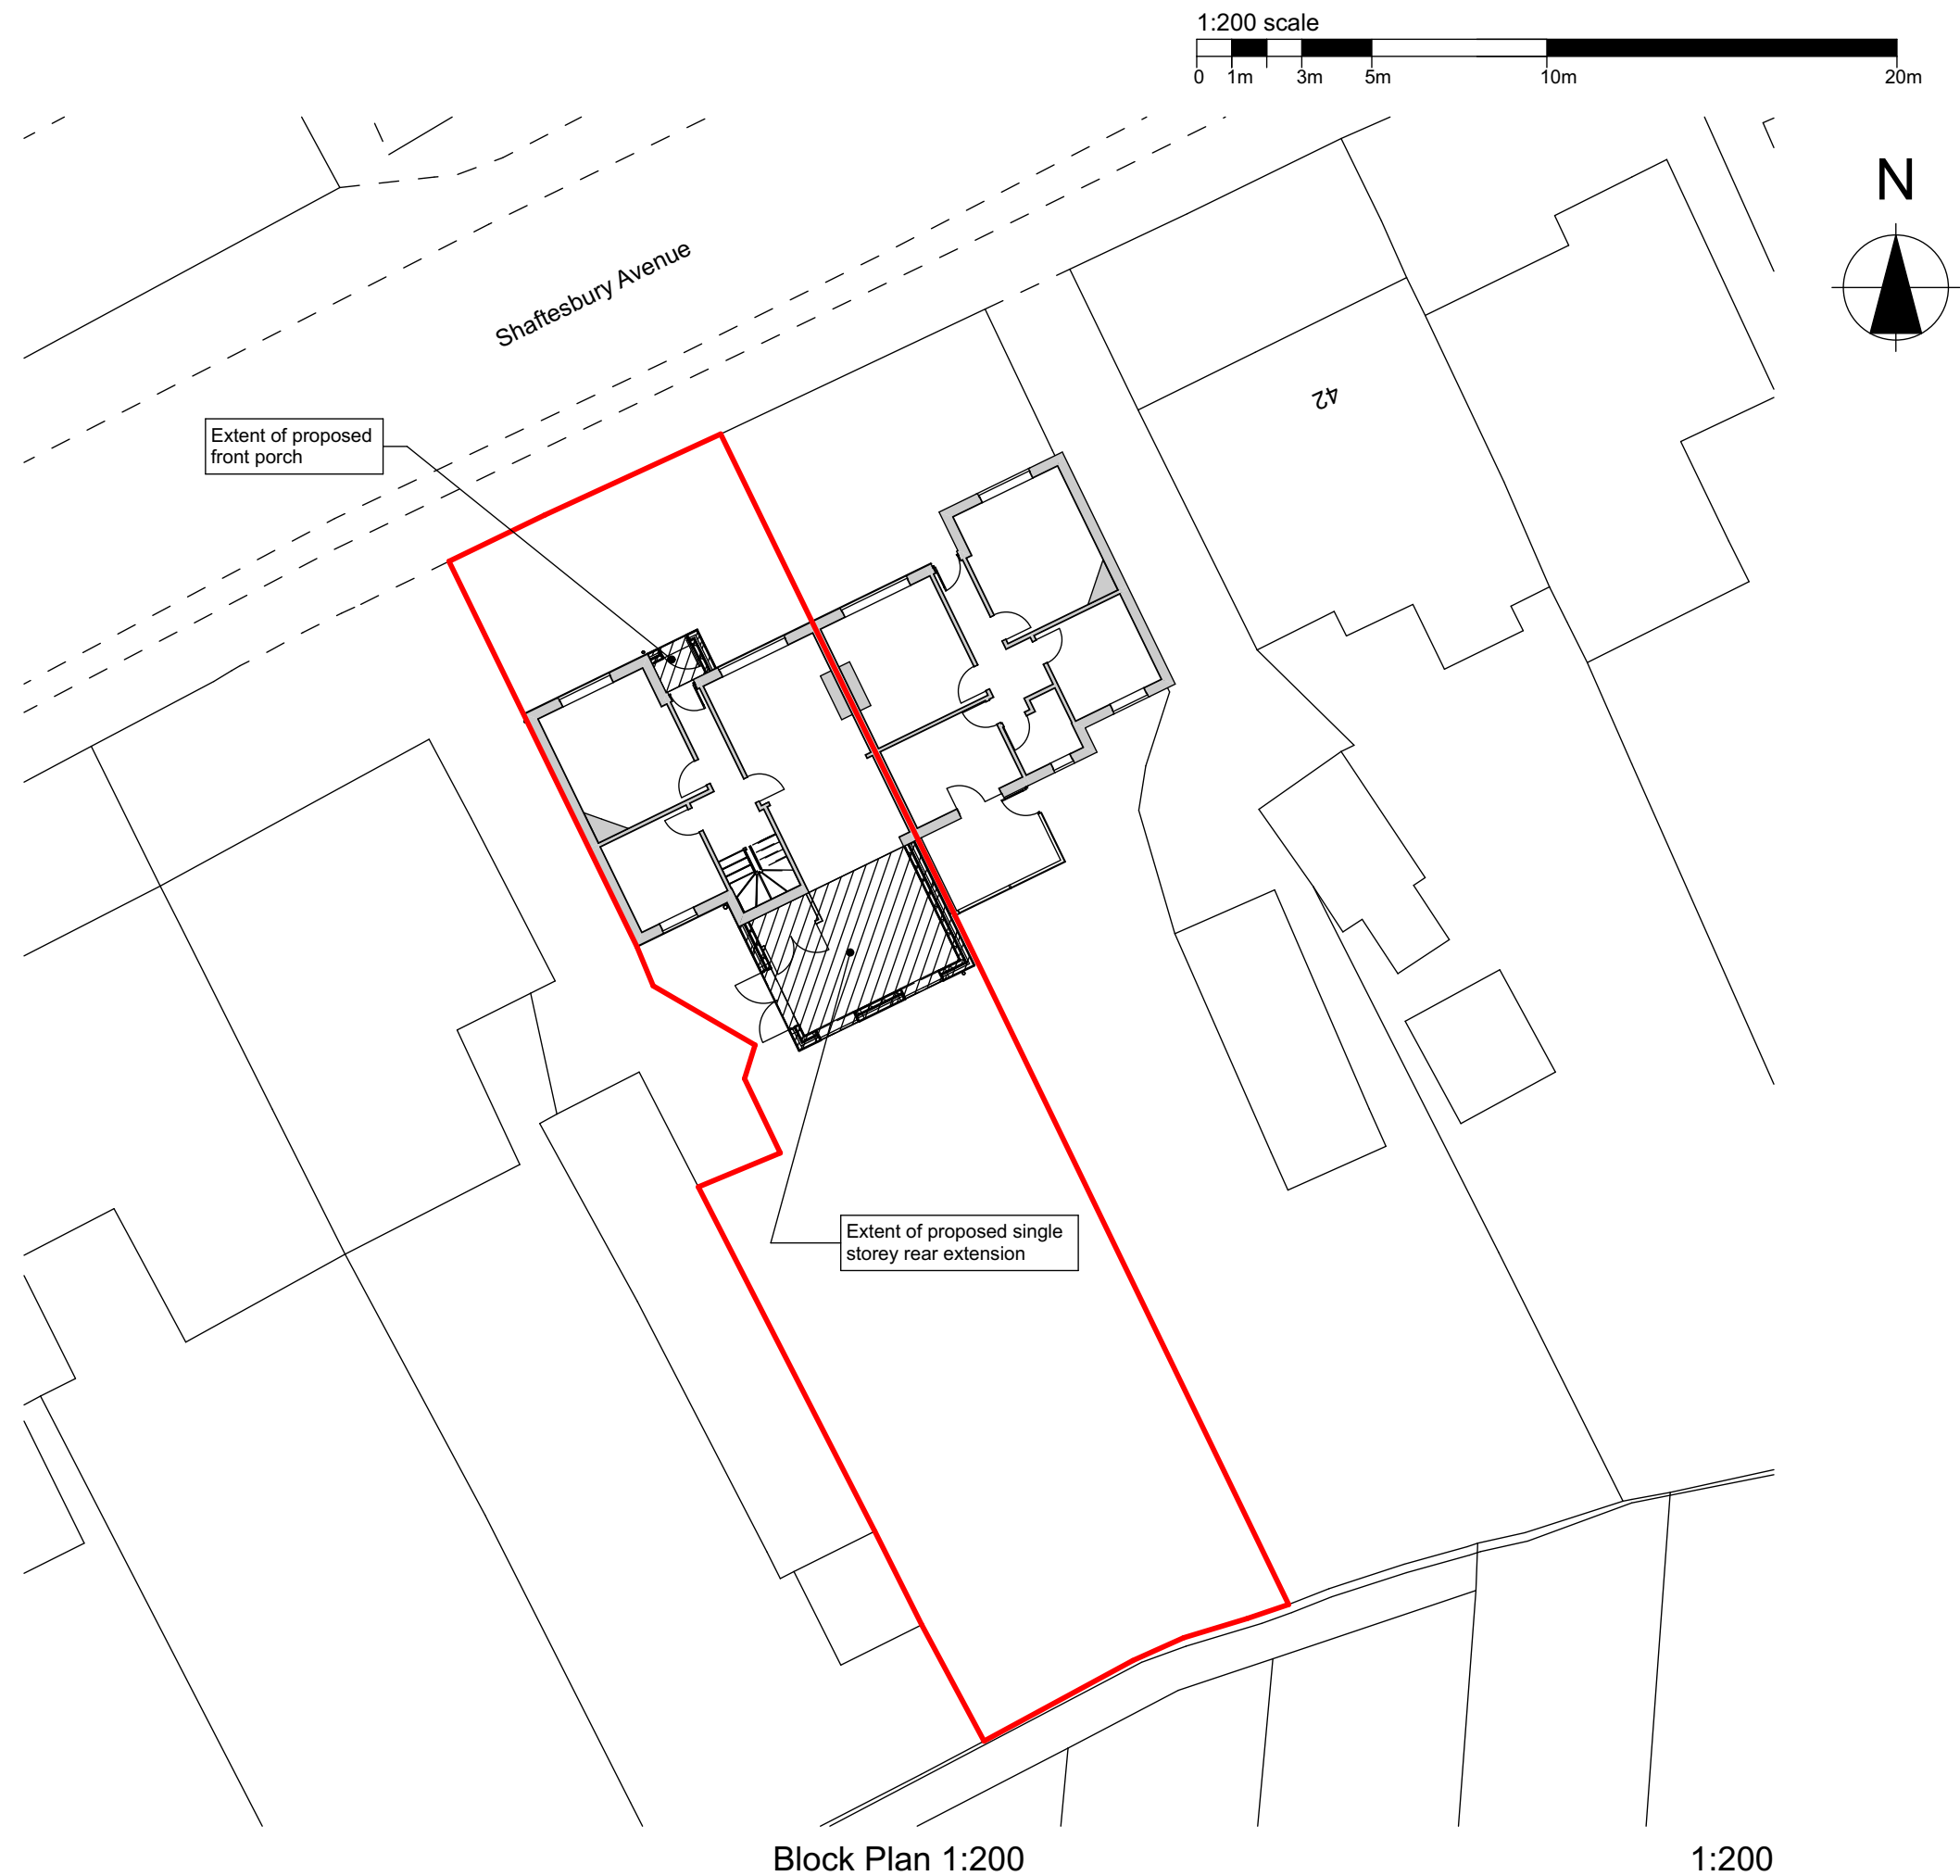

NOT TO BE SCALED. DIMENSIONS TO BE CHECKED ON SITE
SCALING FOR LOCAL AUTHORITY PURPOSES ONLY

NOTES

Location Plan (Scale 1:1250)

Revision	Description	Date	Drawn

Project :

Proposed Rear extension, Loft conversion and new entrance porch

38 Shaftesbury Avenue, Waterlooville

Drawing Title :

Location Plan

PLANNING

Drawn By	Date	Checked By	Date	Approved By	Date
PR	Jan 18				

Drawing No.	Revision:	Scale:
17 / 173 / 101		As Shown @ A3

APPROVAL ☐	INFORMATION ☐	TENDER ☐	CONSTRUCTION ☐
-----------------------------------	--------------------------------------	---------------------------------	---------------------------------------