


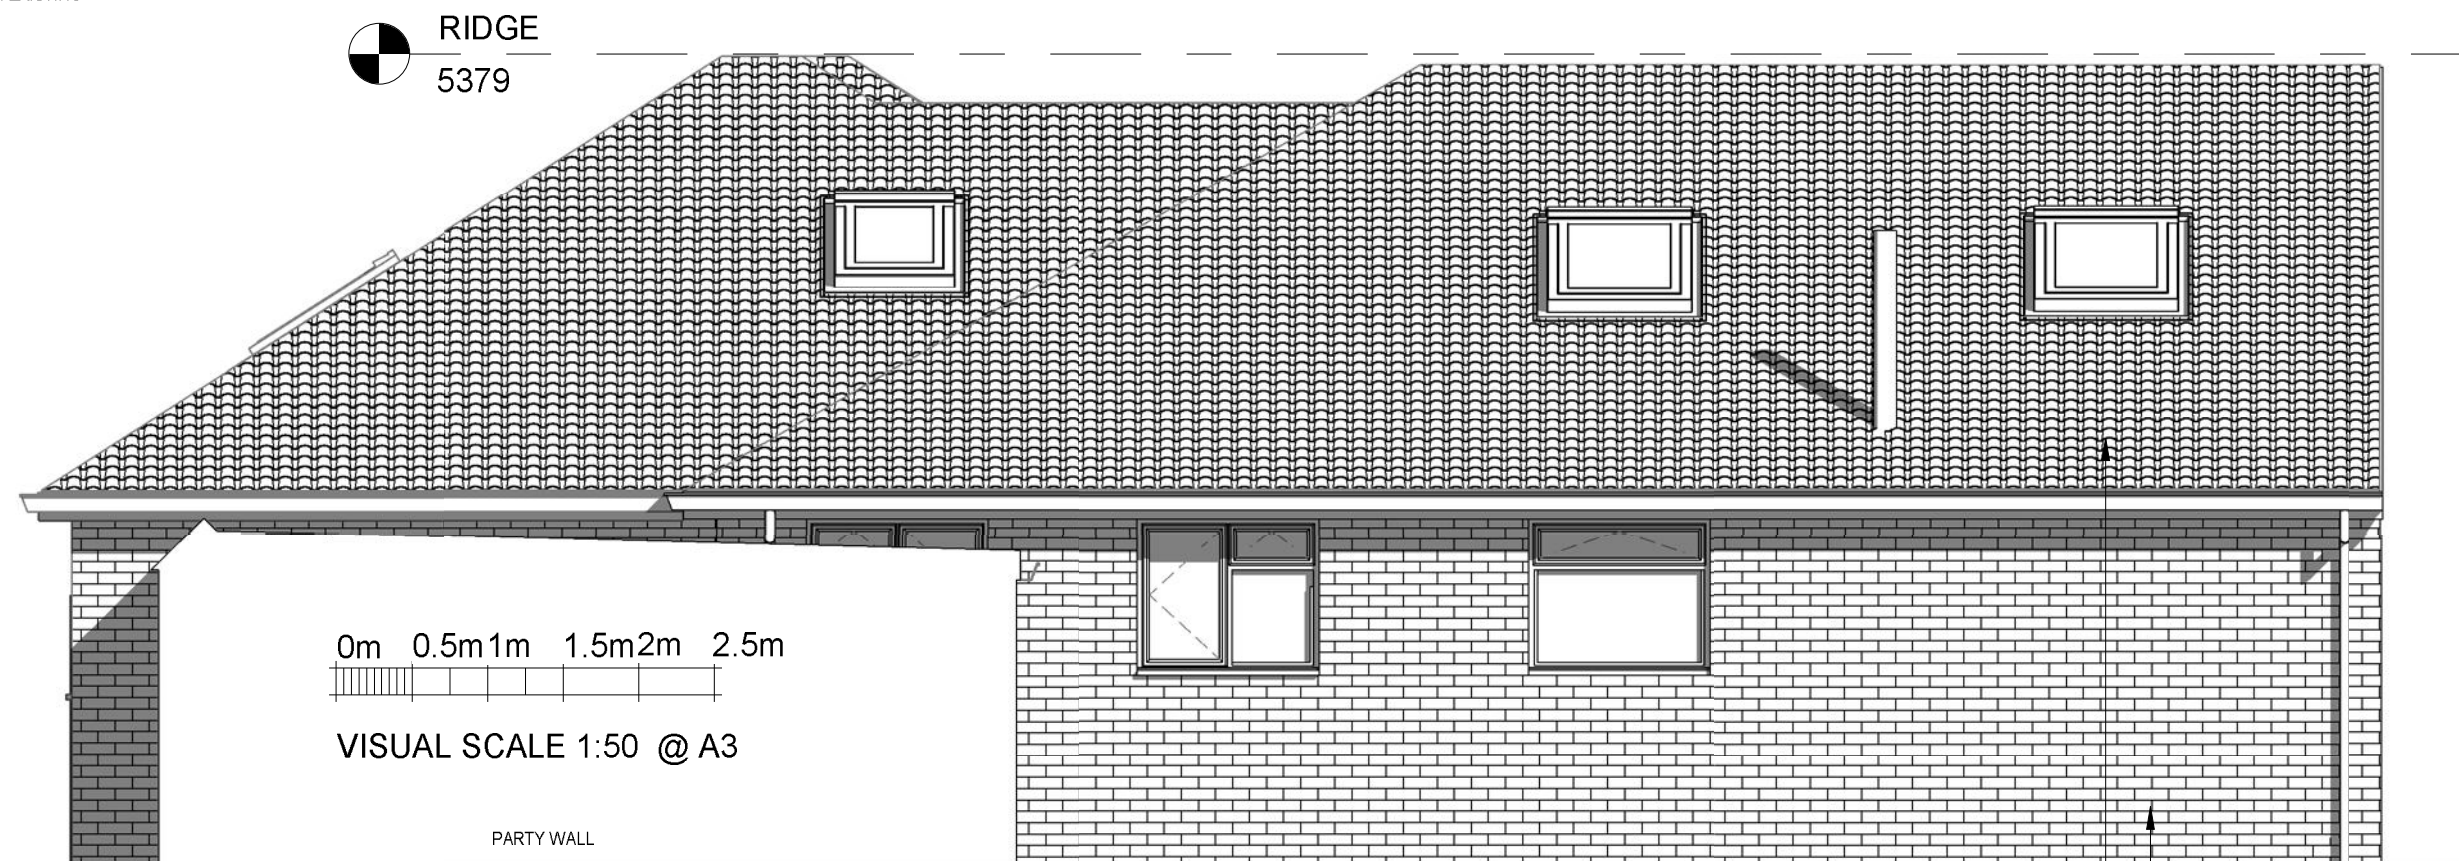

DETAILED ELEVATION NORTH

1 : 50



DETAILED ELEVATION SOUTH

1 : 50

Mr & Mrs Pryke

**34 Cotwell
Avenue
Waterlooville PO8
9AW**

PROPOSED DETAILED SIDE ELEVATIONS

Project number	204.1 v1.4
Date	03/10/2017
Drawn by	
Project Status	Planning

P004

Scale 1 : 50