
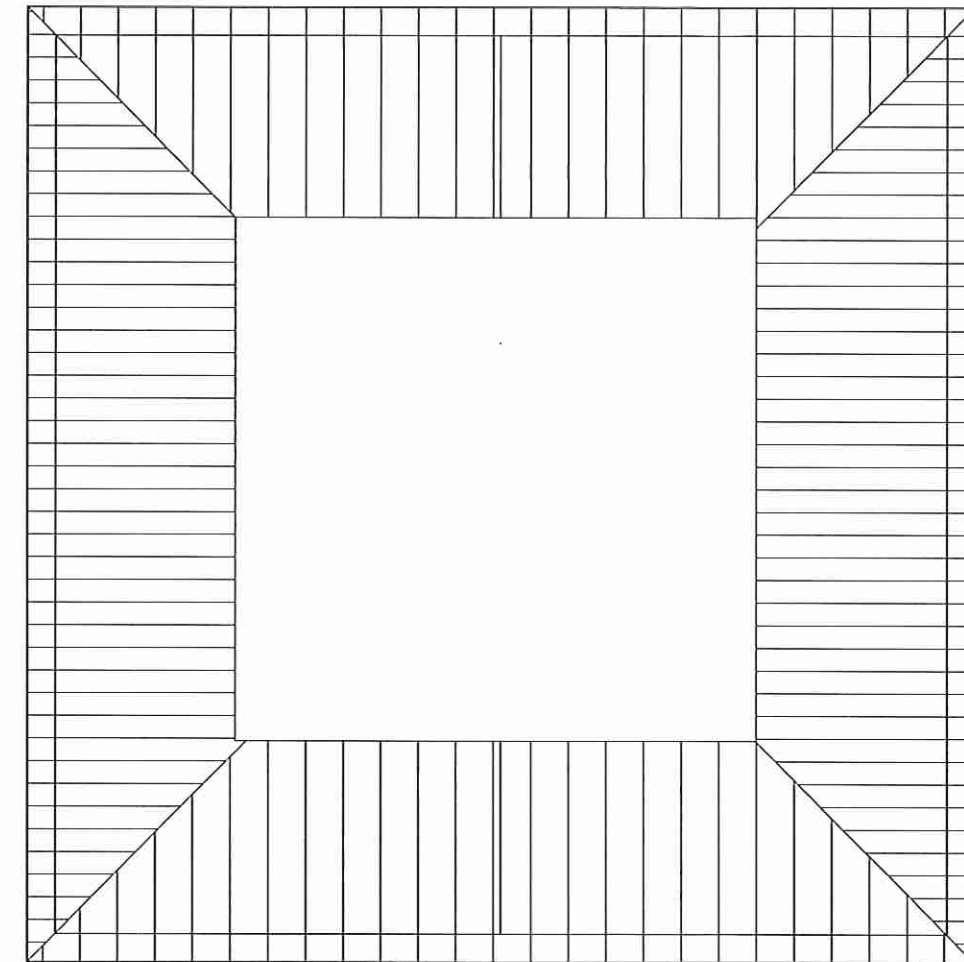


RECEIVED
6 / 7/18 2018
HBC Development Control

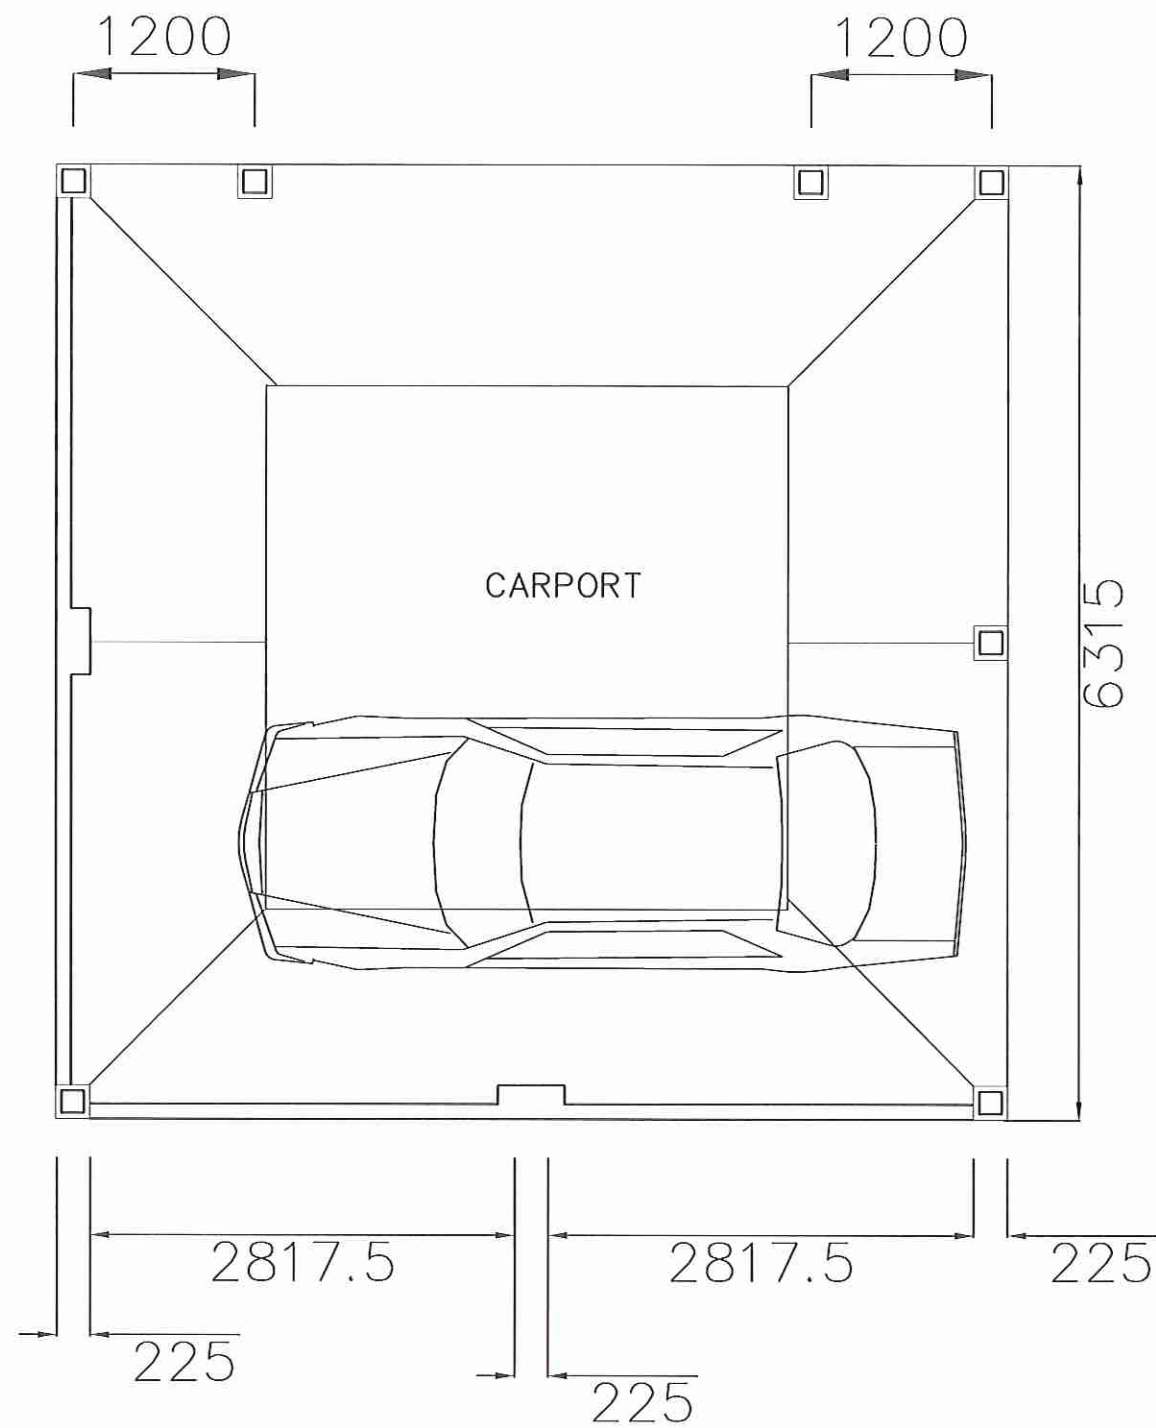

ROOF

27 VICTORIA AVENUE
HAYLING ISLAND
PO11 9AJ

PROPOSED CARPORT PLAN


Revisions

- a) Note/Date/Initial
- b) Orientation and Layout
- c)
- d)

CAD

Critchley Architecture And Design
Contact: 02392 474 919 | info@caad.online

The Old Brewery, 15E South Street, Havant, PO9 1BU

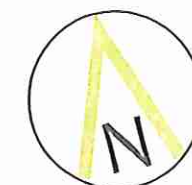

Scale A3 = 1:50
Drawn LMD/BLB/NKM
Date 09/07/18

0613-413

B

5m

10m

15m

20m