




PROPOSED

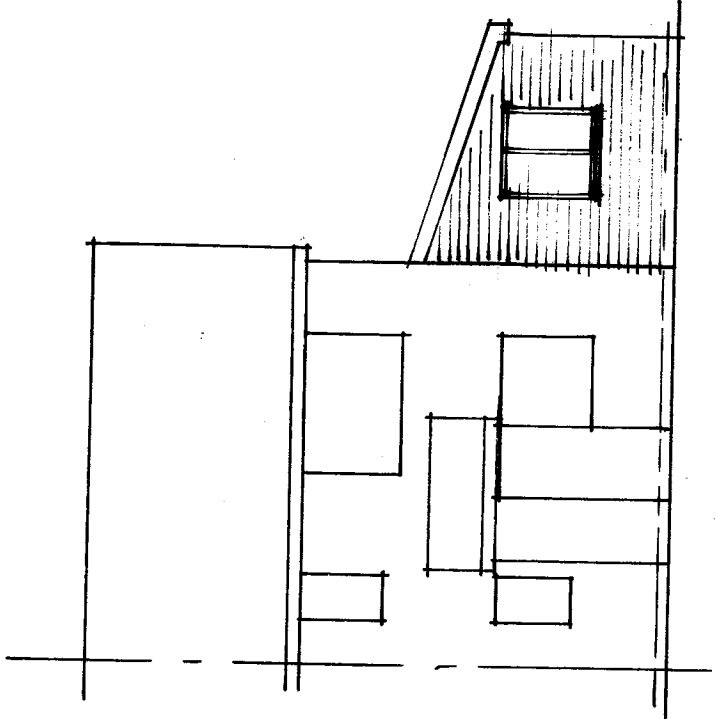


Front Elevation

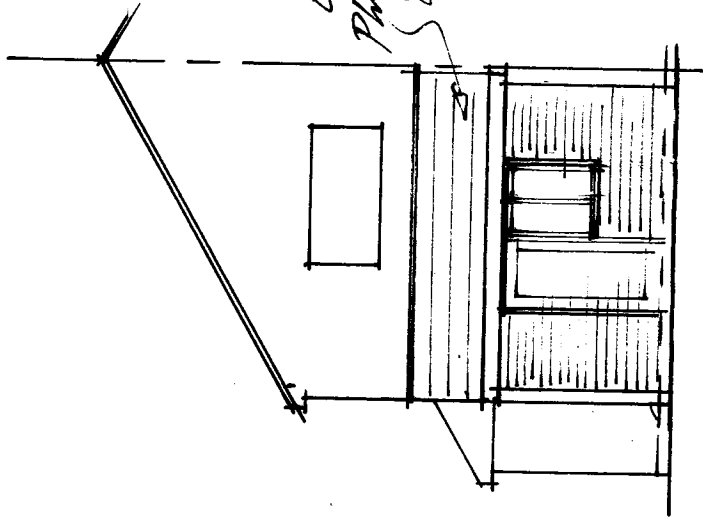



Side Elevation

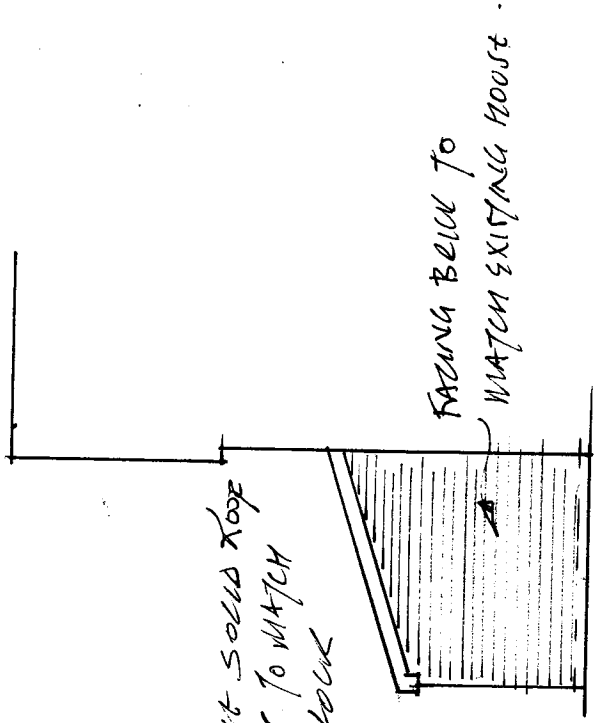

Rear Elevation

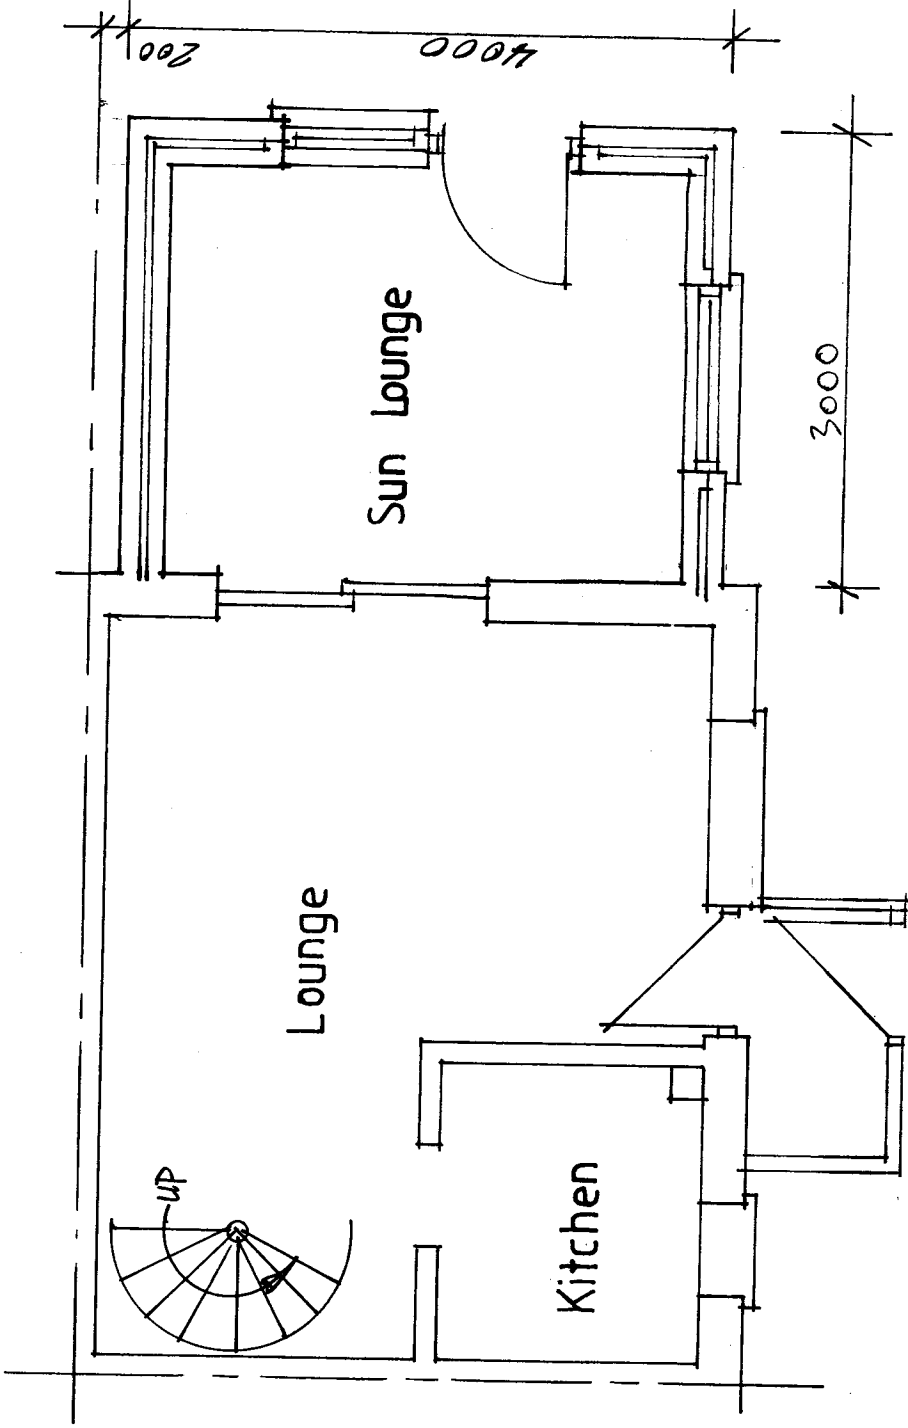

Ground Floor Plan

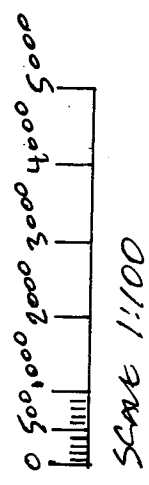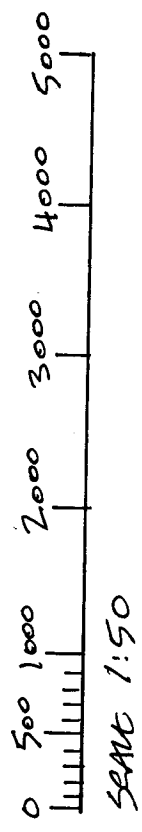

14 Spruce Avenue
Waterloooville

Scales 1:50 1:100

May 2018