


EXISTING WEST BOUNDARY ELEVATION

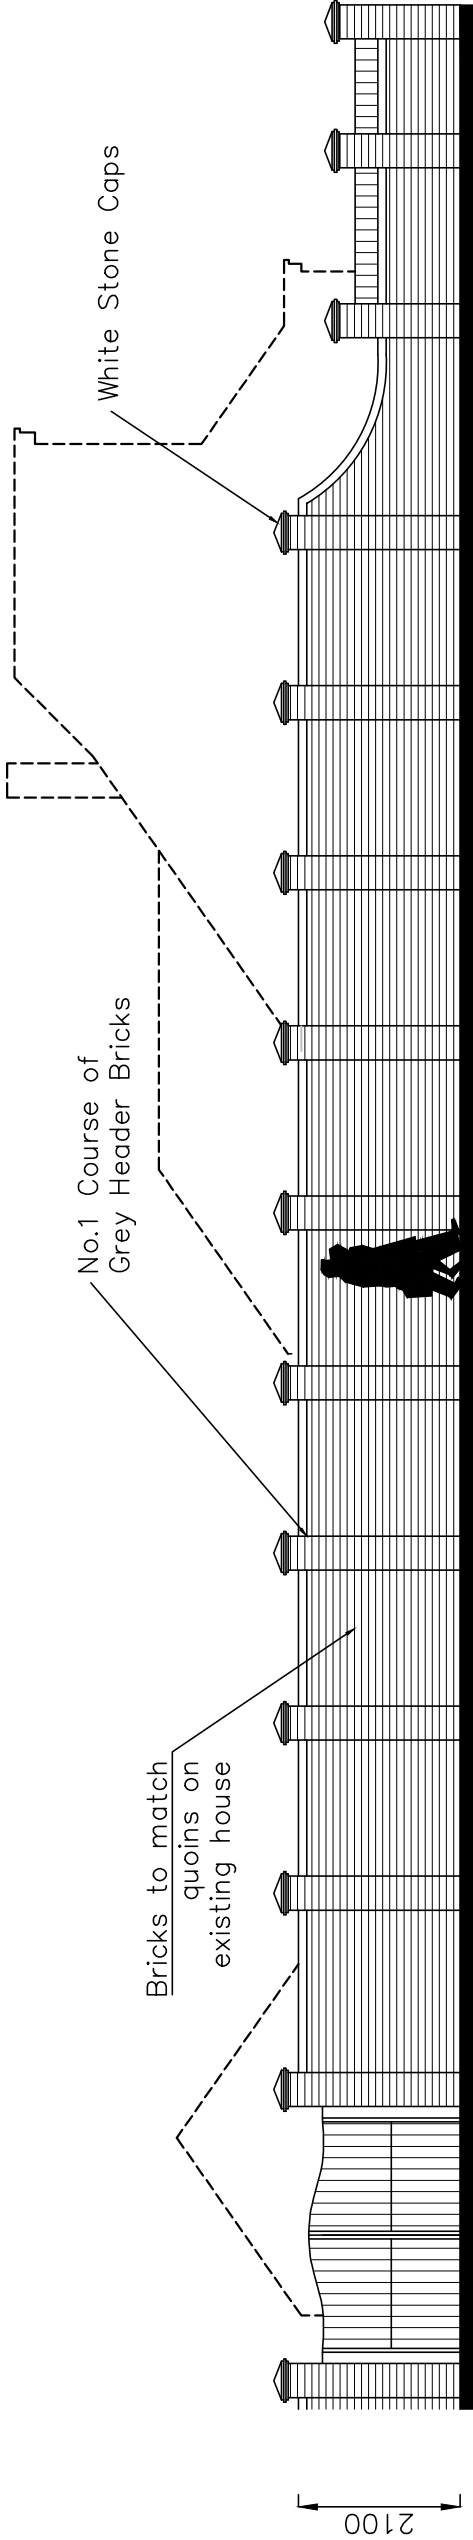

PROPOSED WEST BOUNDARY ELEVATION

18 longwood Av, Cowplain, PO8 8HX	Existing and Proposed Elevations										C#AD Critchley Architecture And Design Ltd. Contact: 02392 474 919 info@caad.online The Old Brewery, 15E South Street, Havant, PO9 1BU		Scale A1=1:50, A3=1:100 Drawn SAR Date 02/11/18	17070-3010	0	
	Revisions	a) Note/Date/Initial	b)	c)	d)	