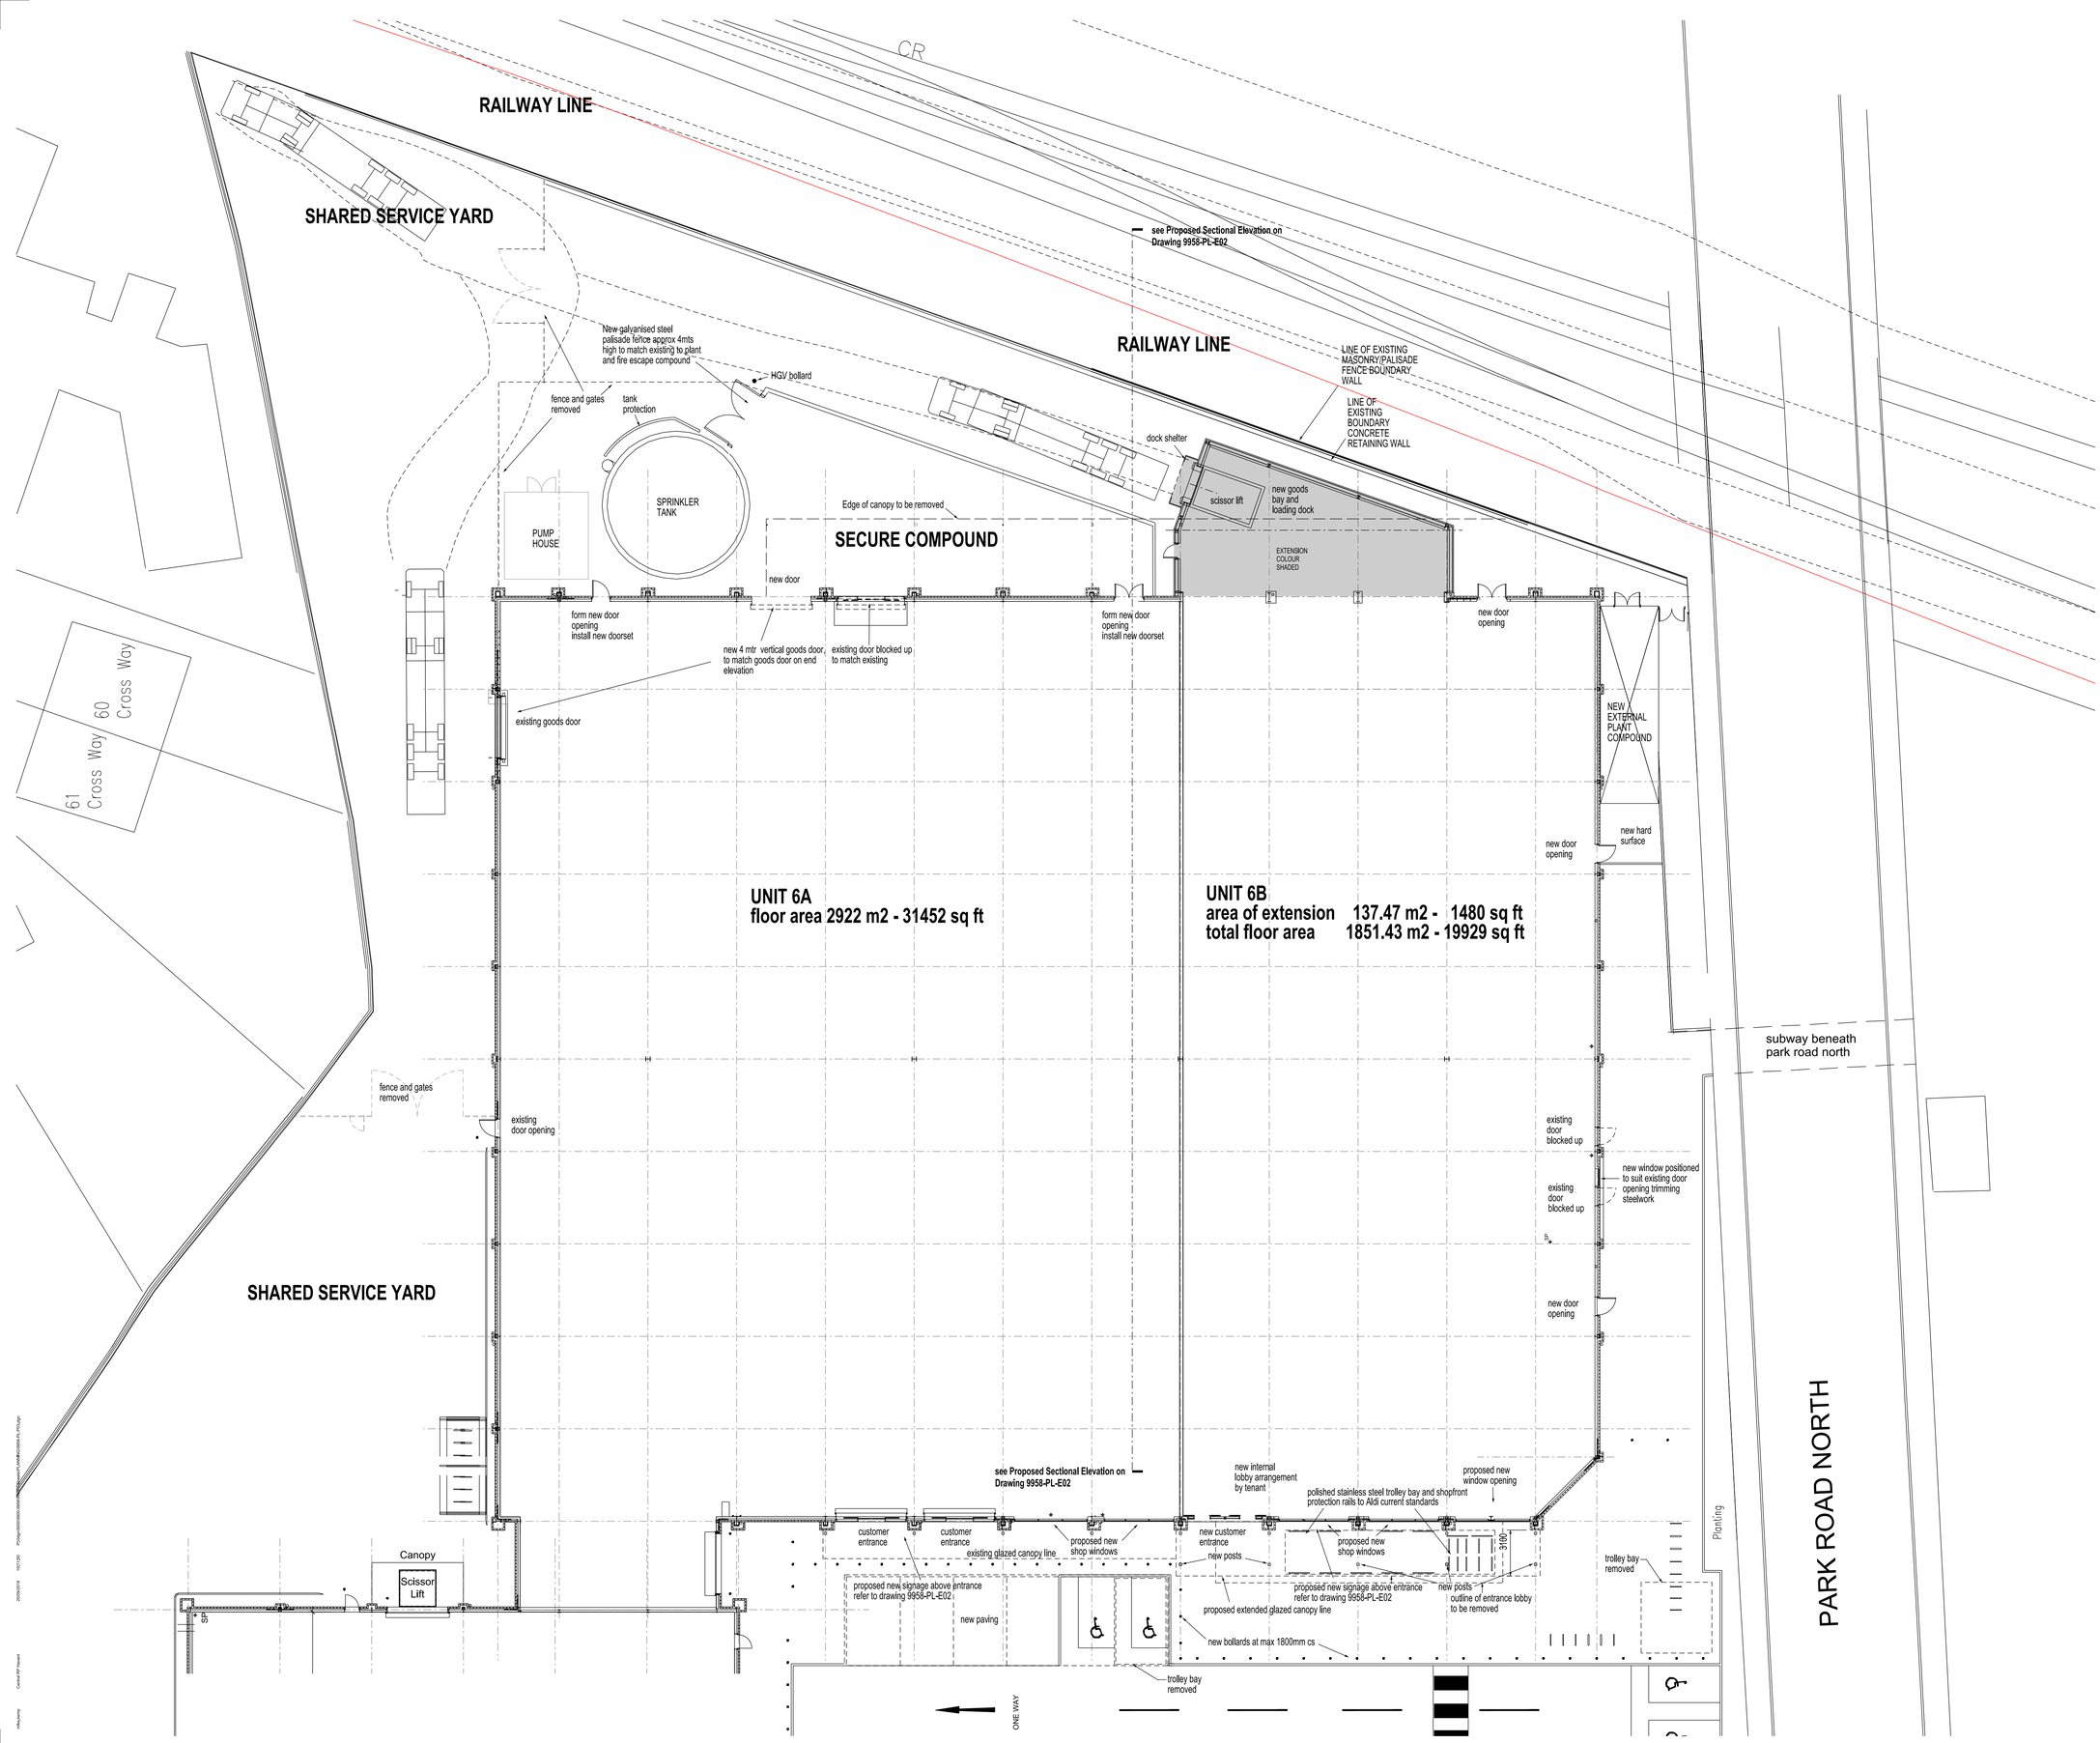

REV.	DATE	NOTES	INIT.
Rev G:	20-09-18	Trolley bay amendment	MK
Rev F:	07-09-18	Trolley bay added	MK
Rev E:	30-08-18	Notation added: Trolley bays	AJP
Rev D:	24-05-18	Fence and doors updated	MK
Rev C:	11-05-18	Fence and gate and site plan update	MK
Rev B:	01-05-18	Aldi additional requirements	MK
Rev A:	11-04-18	Large rear service door introduced	MK

CLIENT / PROJECT

HAVON Ltd.

HAVANT CENTRAL RETAIL PARK

UNIT 6

DRAWING TITLE

UNITS 6A & 6B

PROPOSED GROUND FLOOR PLANS

STATUS

PLANNING

DATE	DRAWN	SCALE @ A1
MAR 18	MK	1:200

PROJECT NUMBER	UNIT / BLOCK	CI / SfB CODE	TYPE & NUMBER	REVISION LETTER
9958		PL	P03	G

DRAWING NO.

Site Location Plans	L	GA Plans	P	Elevations	E
Sections	S	Details	D	Prefix Colour	C

THE RATCLIFFE GROVES PARTNERSHIP

MANCHESTER
105 MANCHESTER ROAD
BURY LANCASHIRE BL9 0TD
T. 0161 797 6000 E. manchester@rgp.uk.com
www.rgp.uk.com

LONDON
19 BEDFORD ROW
LONDON WC1R 4EB
T. 020 7600 6666 E. london@rgp.uk.com

RGP architects