



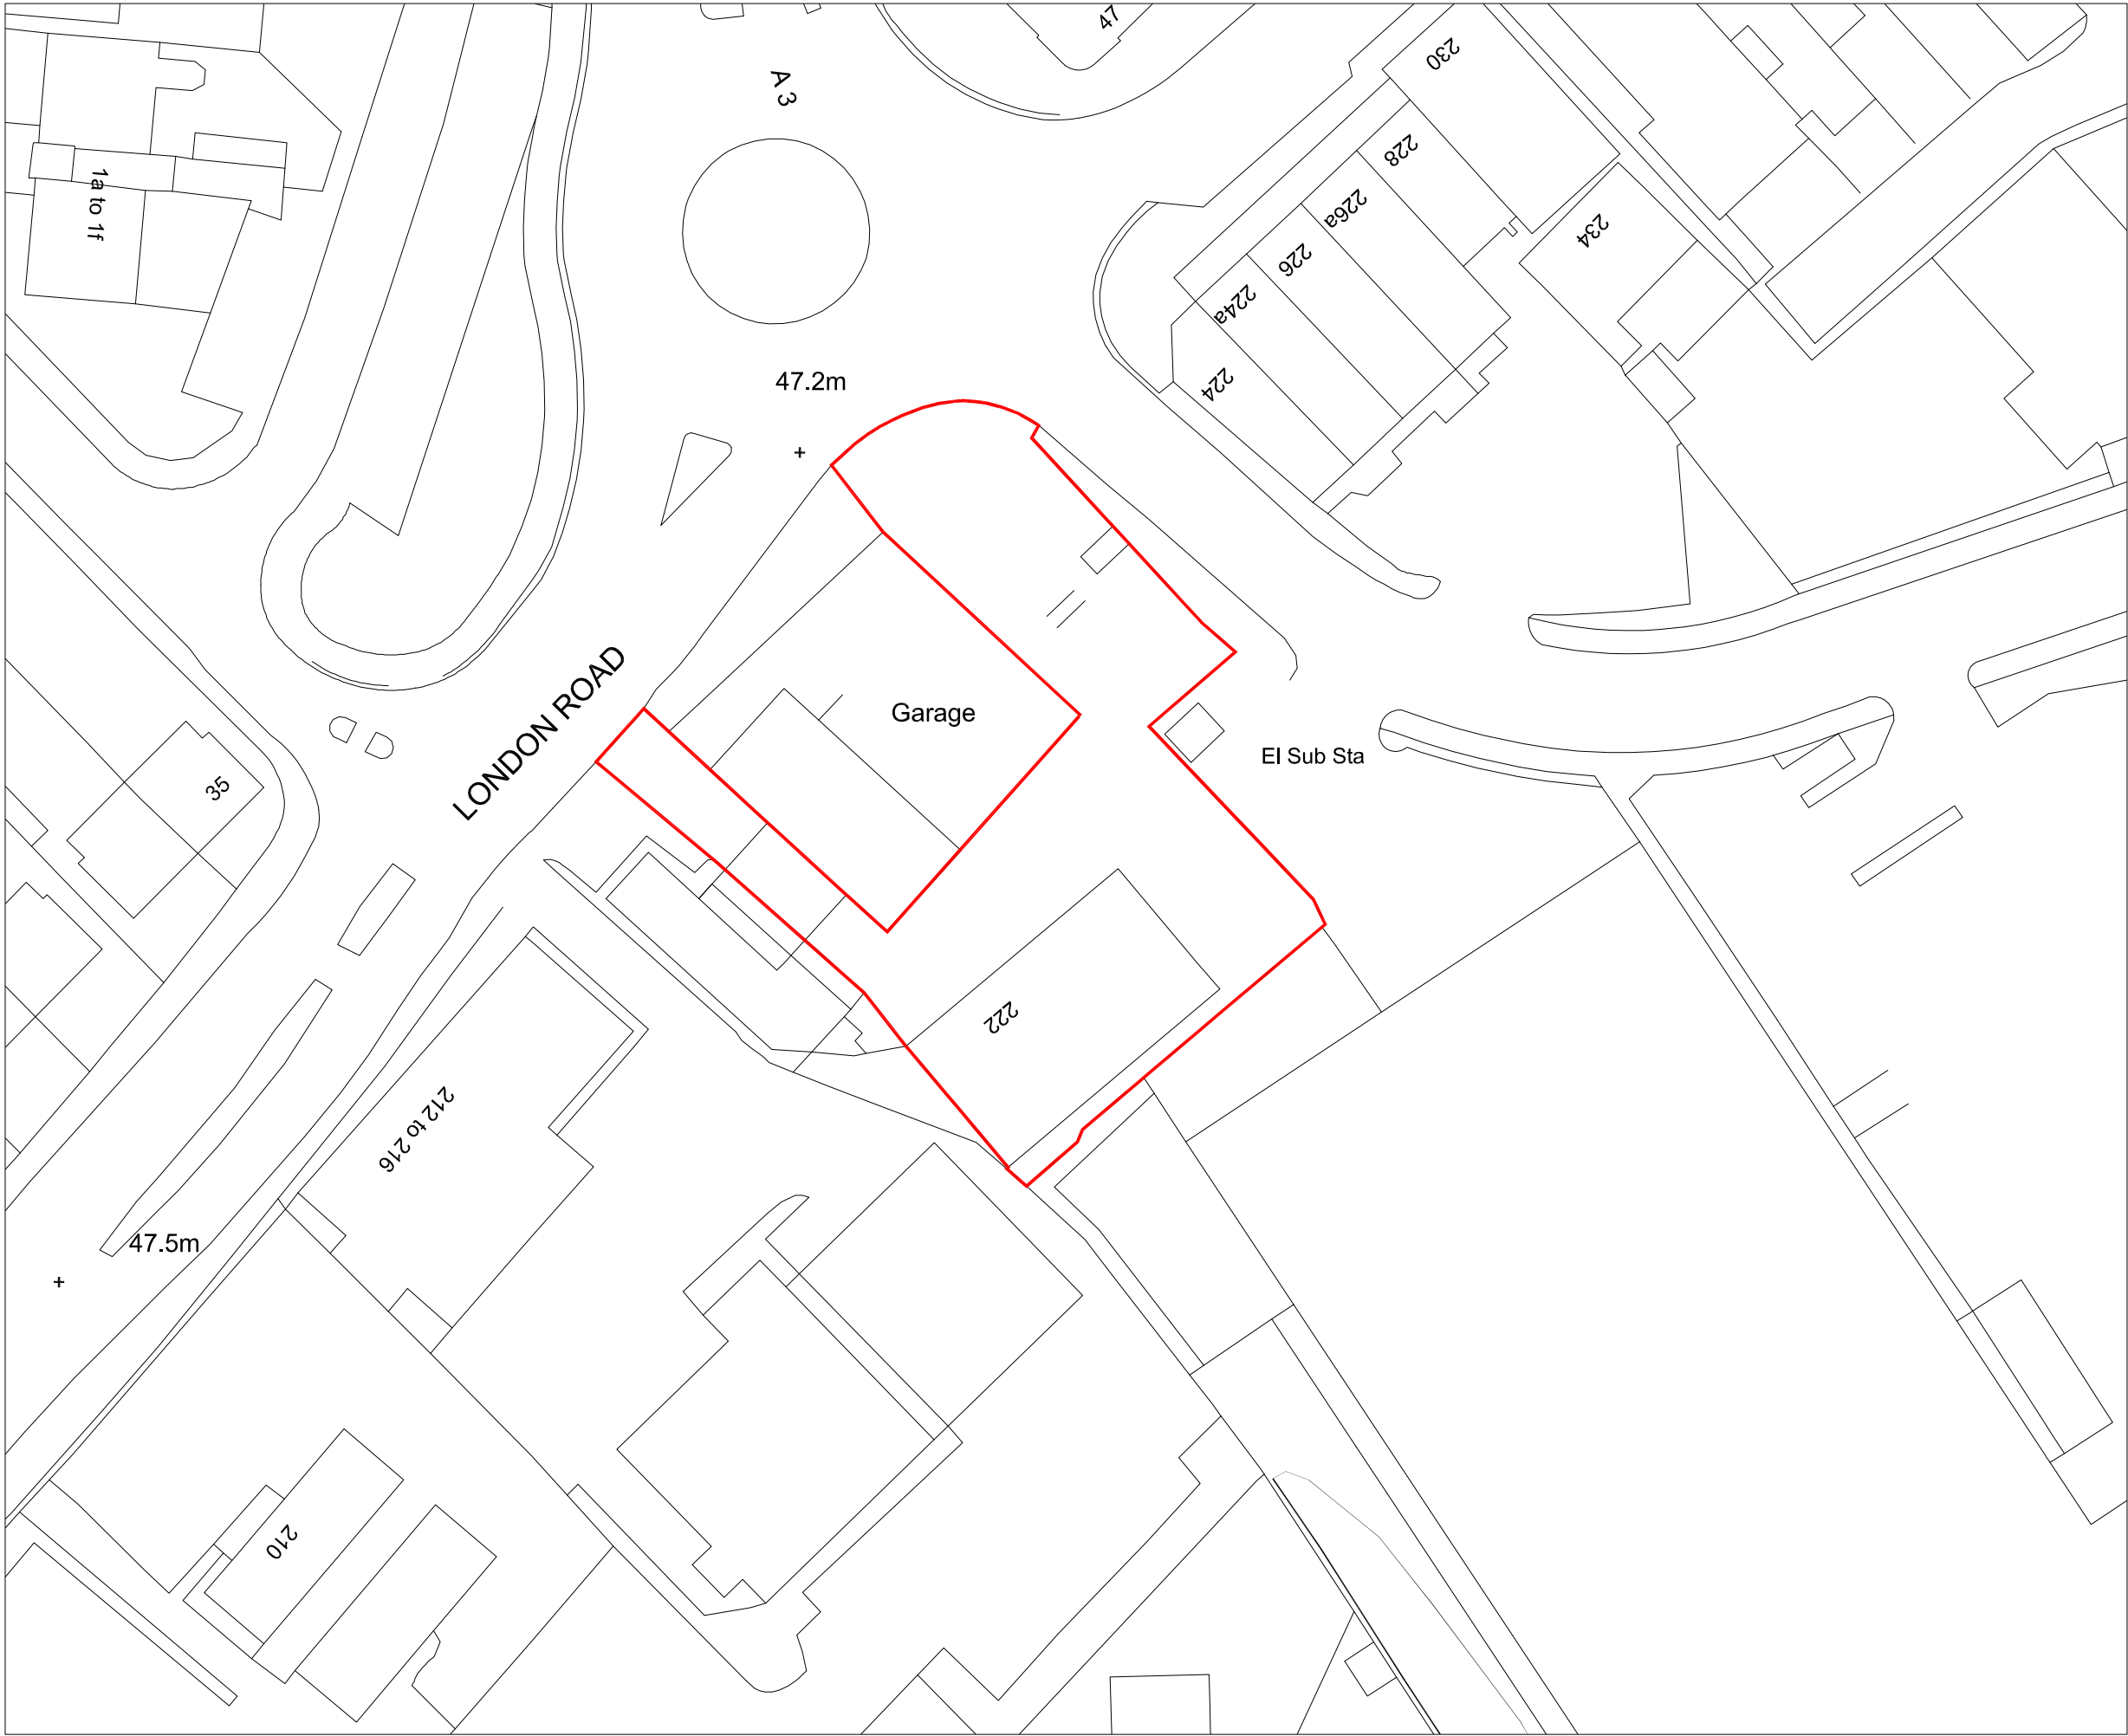

0 50m

Block Plan (1:500)

This drawing is the copyright of LMA Architects and may not be copied or reproduced without permission. LMA Architects does not accept responsibility for errors made by others in scaling from this drawing. All construction information should be taken from figured dimensions only. If in doubt refer to LMA Architects. Dimensions for fixed items to be checked on site prior to manufacture.

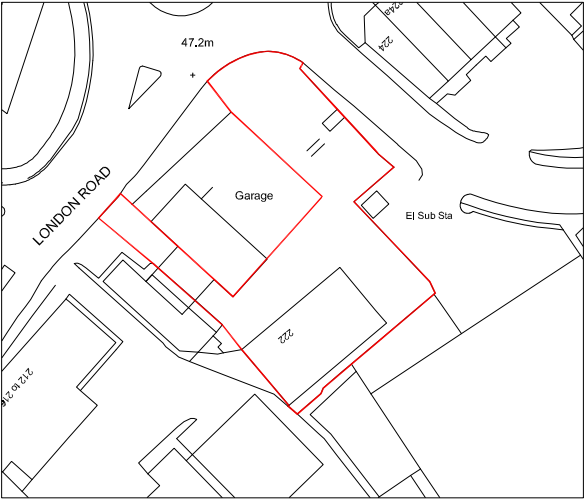

0 50m

Location Plan (1:1250)

A	21.03.18	Revised Red Line Boundary	BA
Rev.	Date	Details	Drawn Checked

Issued for:

PLANNING APPLICATION

Project/Client:

222 London Road,
Waterlooville.

Project No:

E.17.108

Dwg No:

001

Rev:

A



Enterprise Rent-a-Car

Drawing:

Block & Location Plan

Scale:

1:500 & 1:1250 @A3

Drawn By:

BA

Date:

22.11.17

Checked By:

Date:

BA

Date:

3rd Floor,
70-74 Norwich Avenue West,
Bournemouth,
BH2 6AW



T:01202 375818
info@lmaarchitects.co.uk
www.lmaarchitects.co.uk

