




Produced 25 Oct 2018 from the Ordnance Survey MasterMap (Topography) Database and incorporating surveyed revision available at this date.

The representation of a road, track or path is no evidence of a right of way. The representation of features as lines is no evidence of a property boundary.

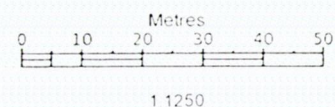


Supplied by: Latitude Mapping Ltd
Licence: © Crown Copyright and
database rights 2018 OS 100038864
Reference: 011274686
Centre coordinates: 472673 100014

18, Eastwood Cl, Hayling Island
PO11 9DY


SITE/LOCATION PLAN

**PROPOSED REAR ADDITIONS & ALTS.
18, EASTWOOD CL, HAYLING I. HANTS.
FOR MR & MRS A. HINSLEY.**

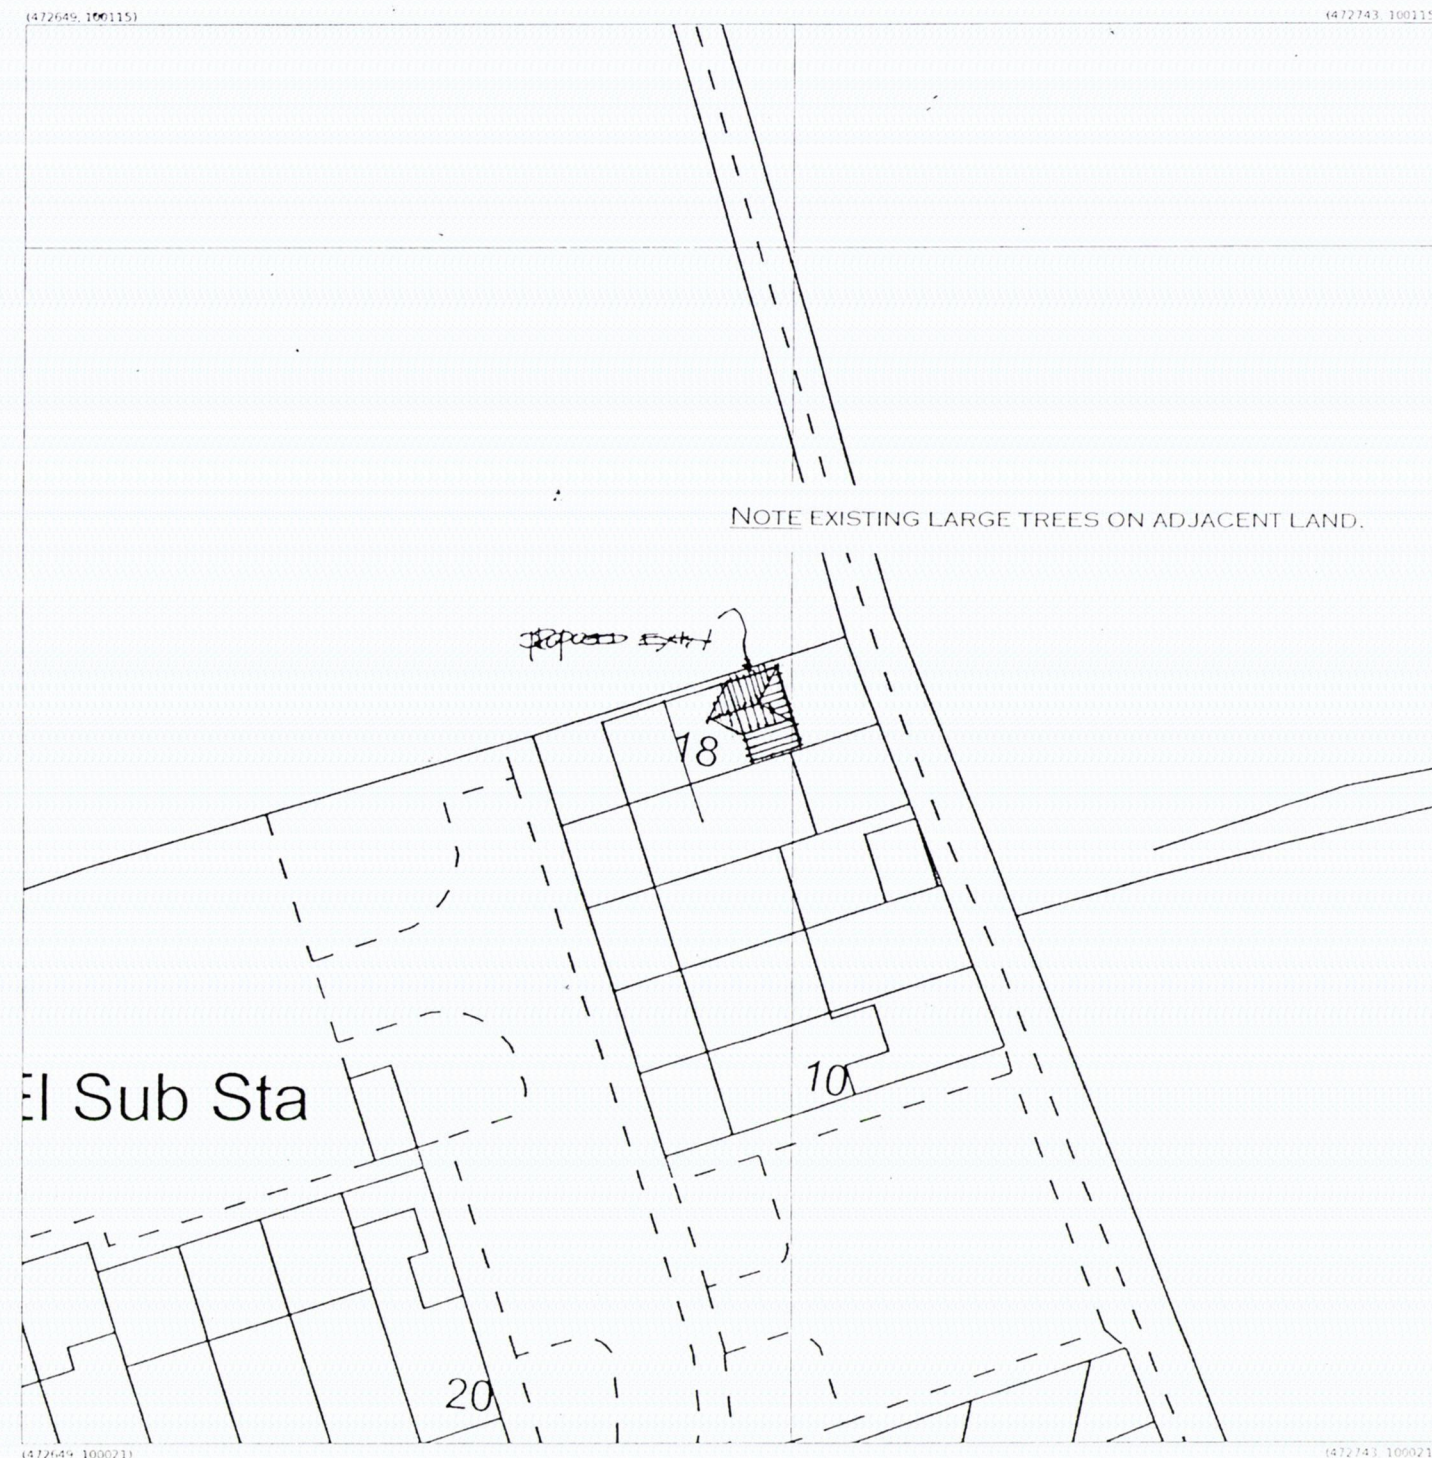

Produced 25 Oct 2018 from the Ordnance Survey MasterMap (Topography) Database and incorporating surveyed revision available at this date.

The representation of a road, track or path is no evidence of a right of way. The representation of features as lines is no evidence of a property boundary.

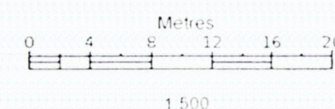

Supplied by: Latitude Mapping Ltd
Licence: © Crown Copyright and
database rights 2018 OS 100038864
Reference: 011274686
Centre coordinates: 472649 1000115

18, Eastwood Cl, Hayling Island
PO11 9DY

