


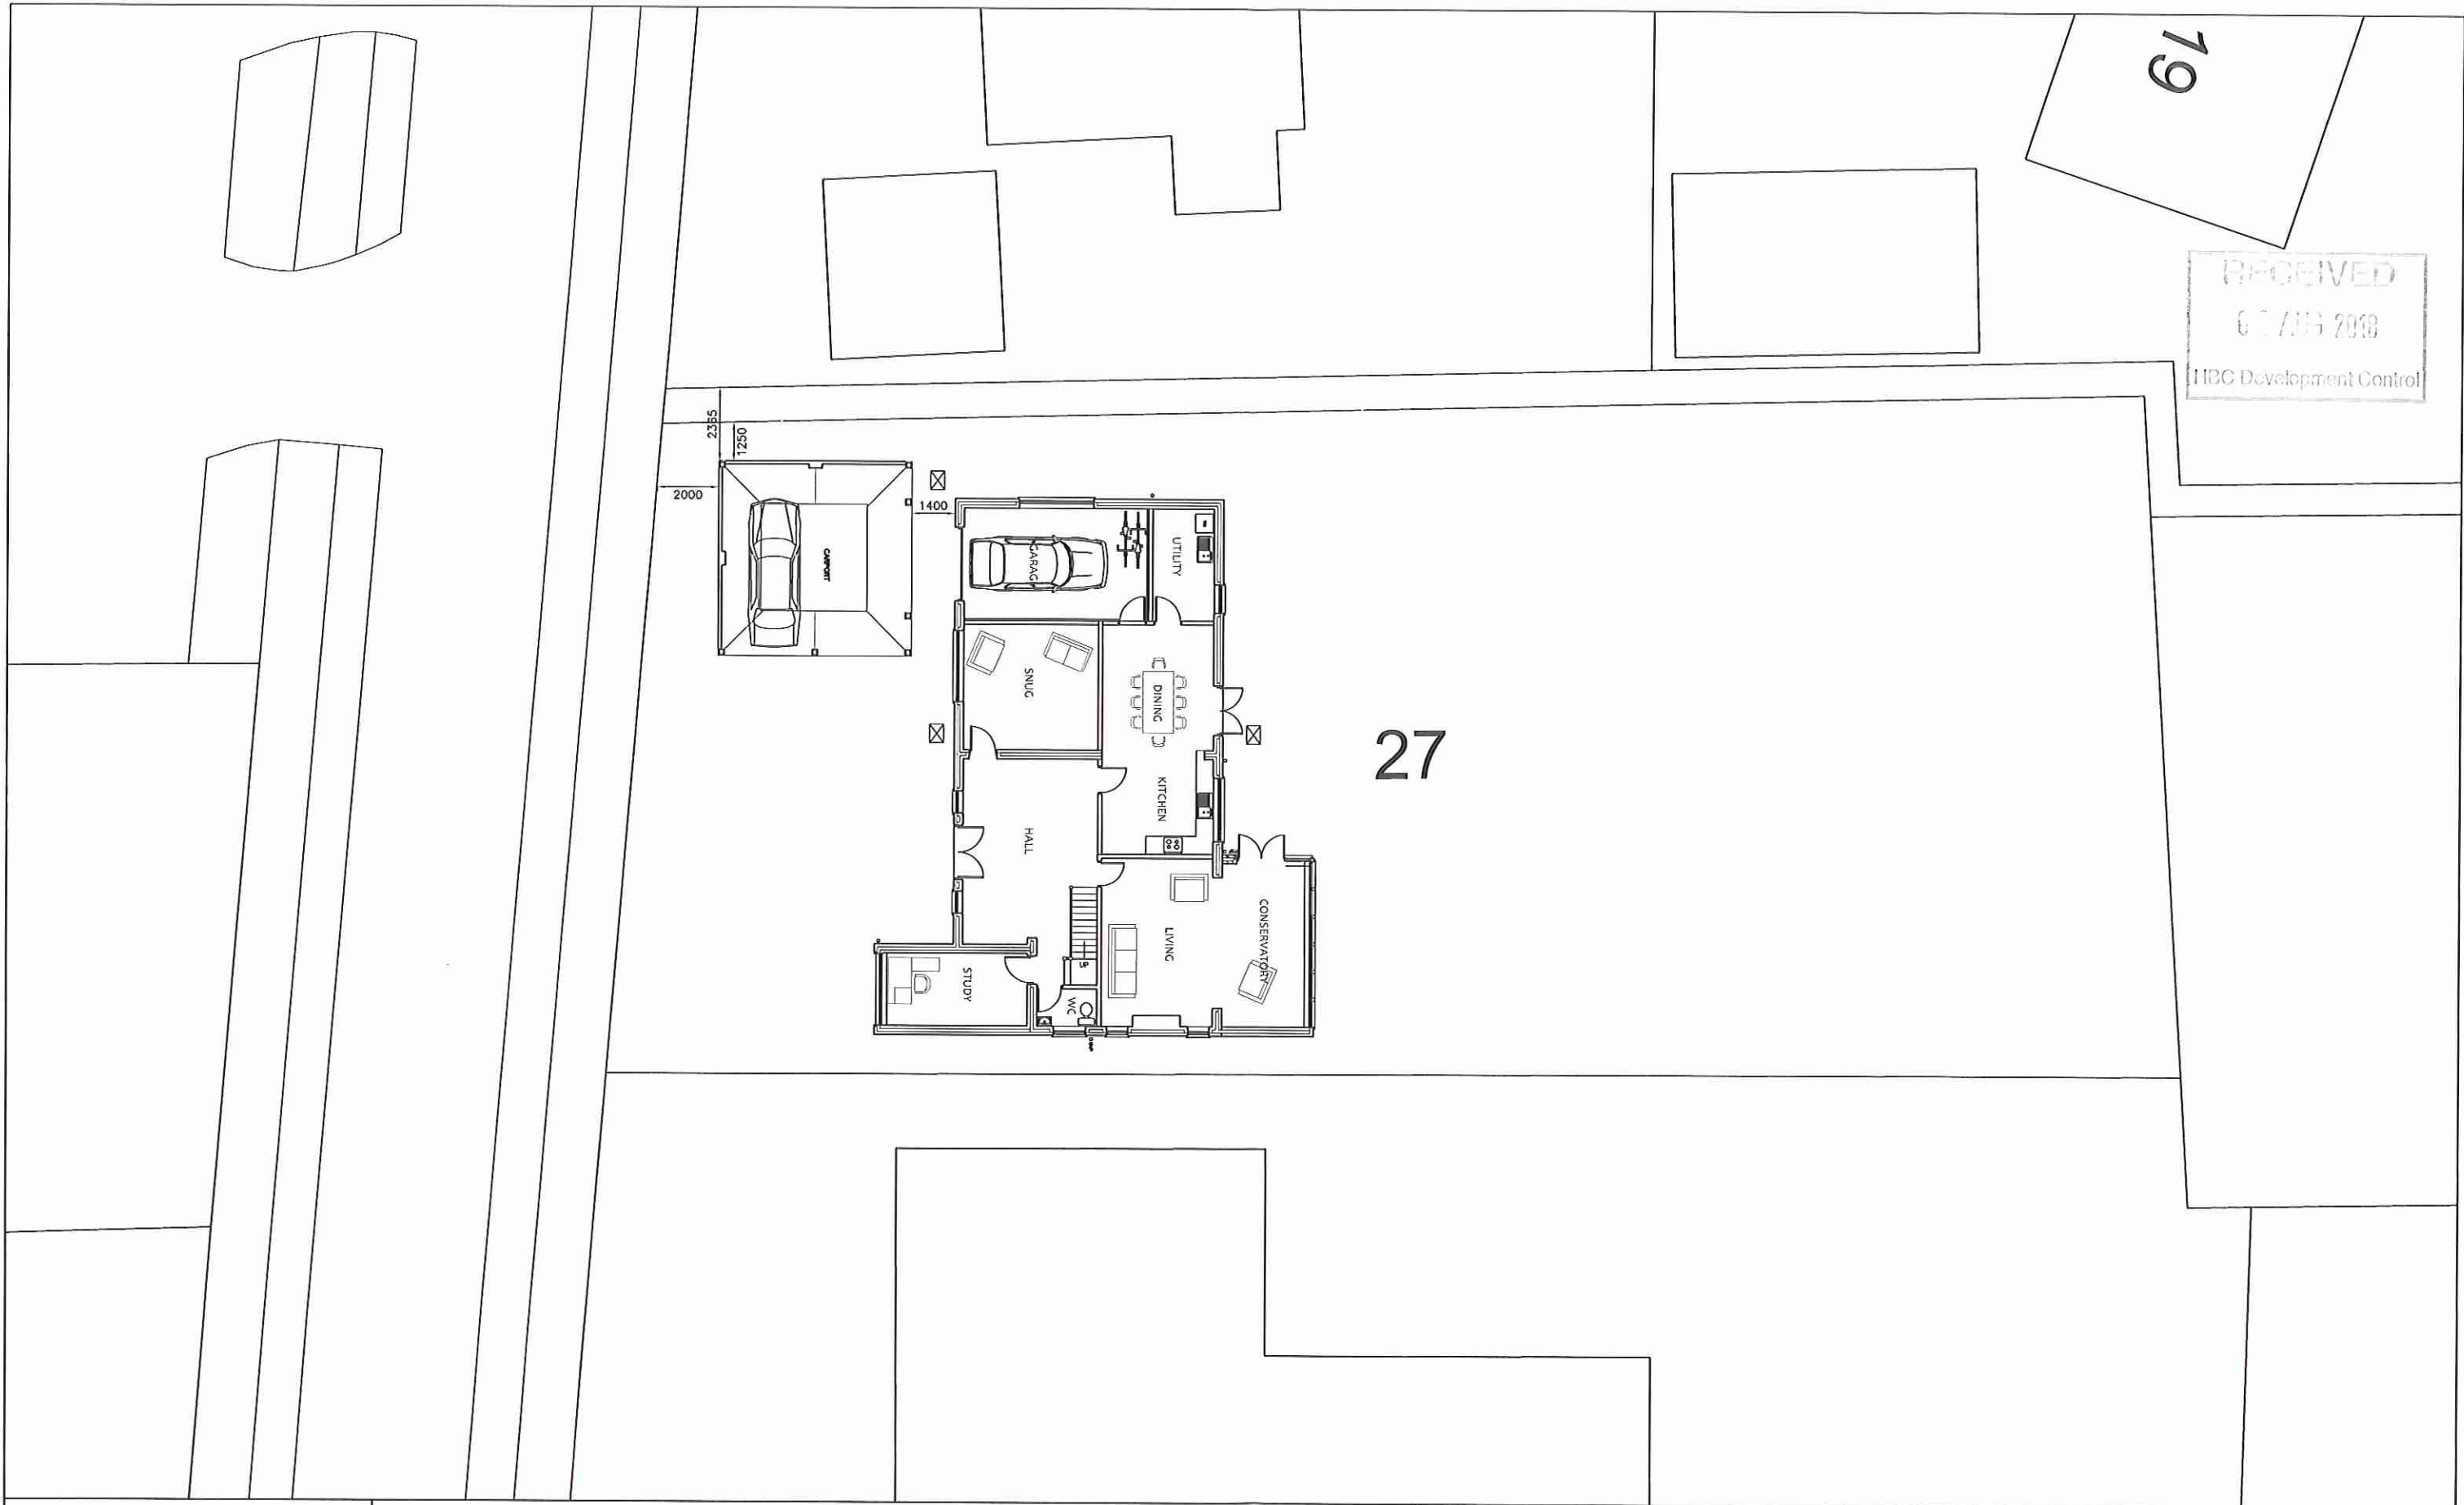

27 VICTORIA AVENUE
HAYLING ISLAND
PO11 9AJ

PROPOSED SITE PLAN

- Revisions
- a) Client amendments 07/08/2018 AJB
 - b)
 - c)
 - d)

CAD
Critchley Architecture And Design
Contact: 02392 474 919 | info@caad.online
The Old Brewery, 15F South Street, Havant, PO9 1BU



Scale A3 = 1:200
Drawn MHC/BLB
Date 01/08/18

0613-112 A