



Rear

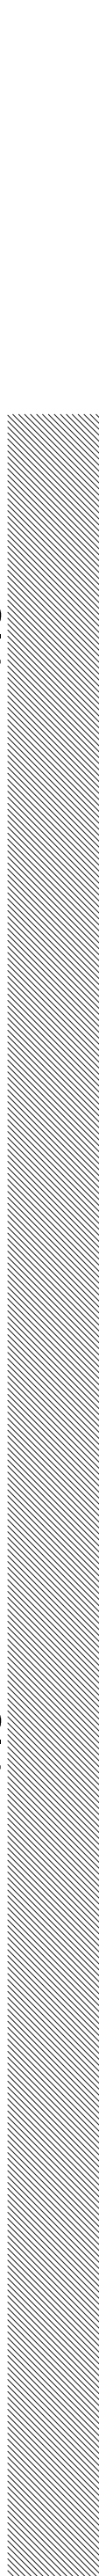

Side



First Floor Plan

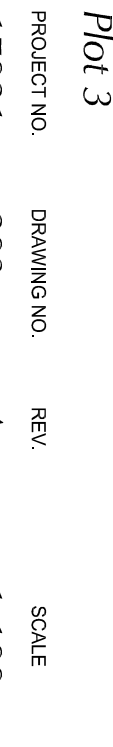

m2

architecture

architectural technologist

REV. SCALE

A

SCALE
1:100