


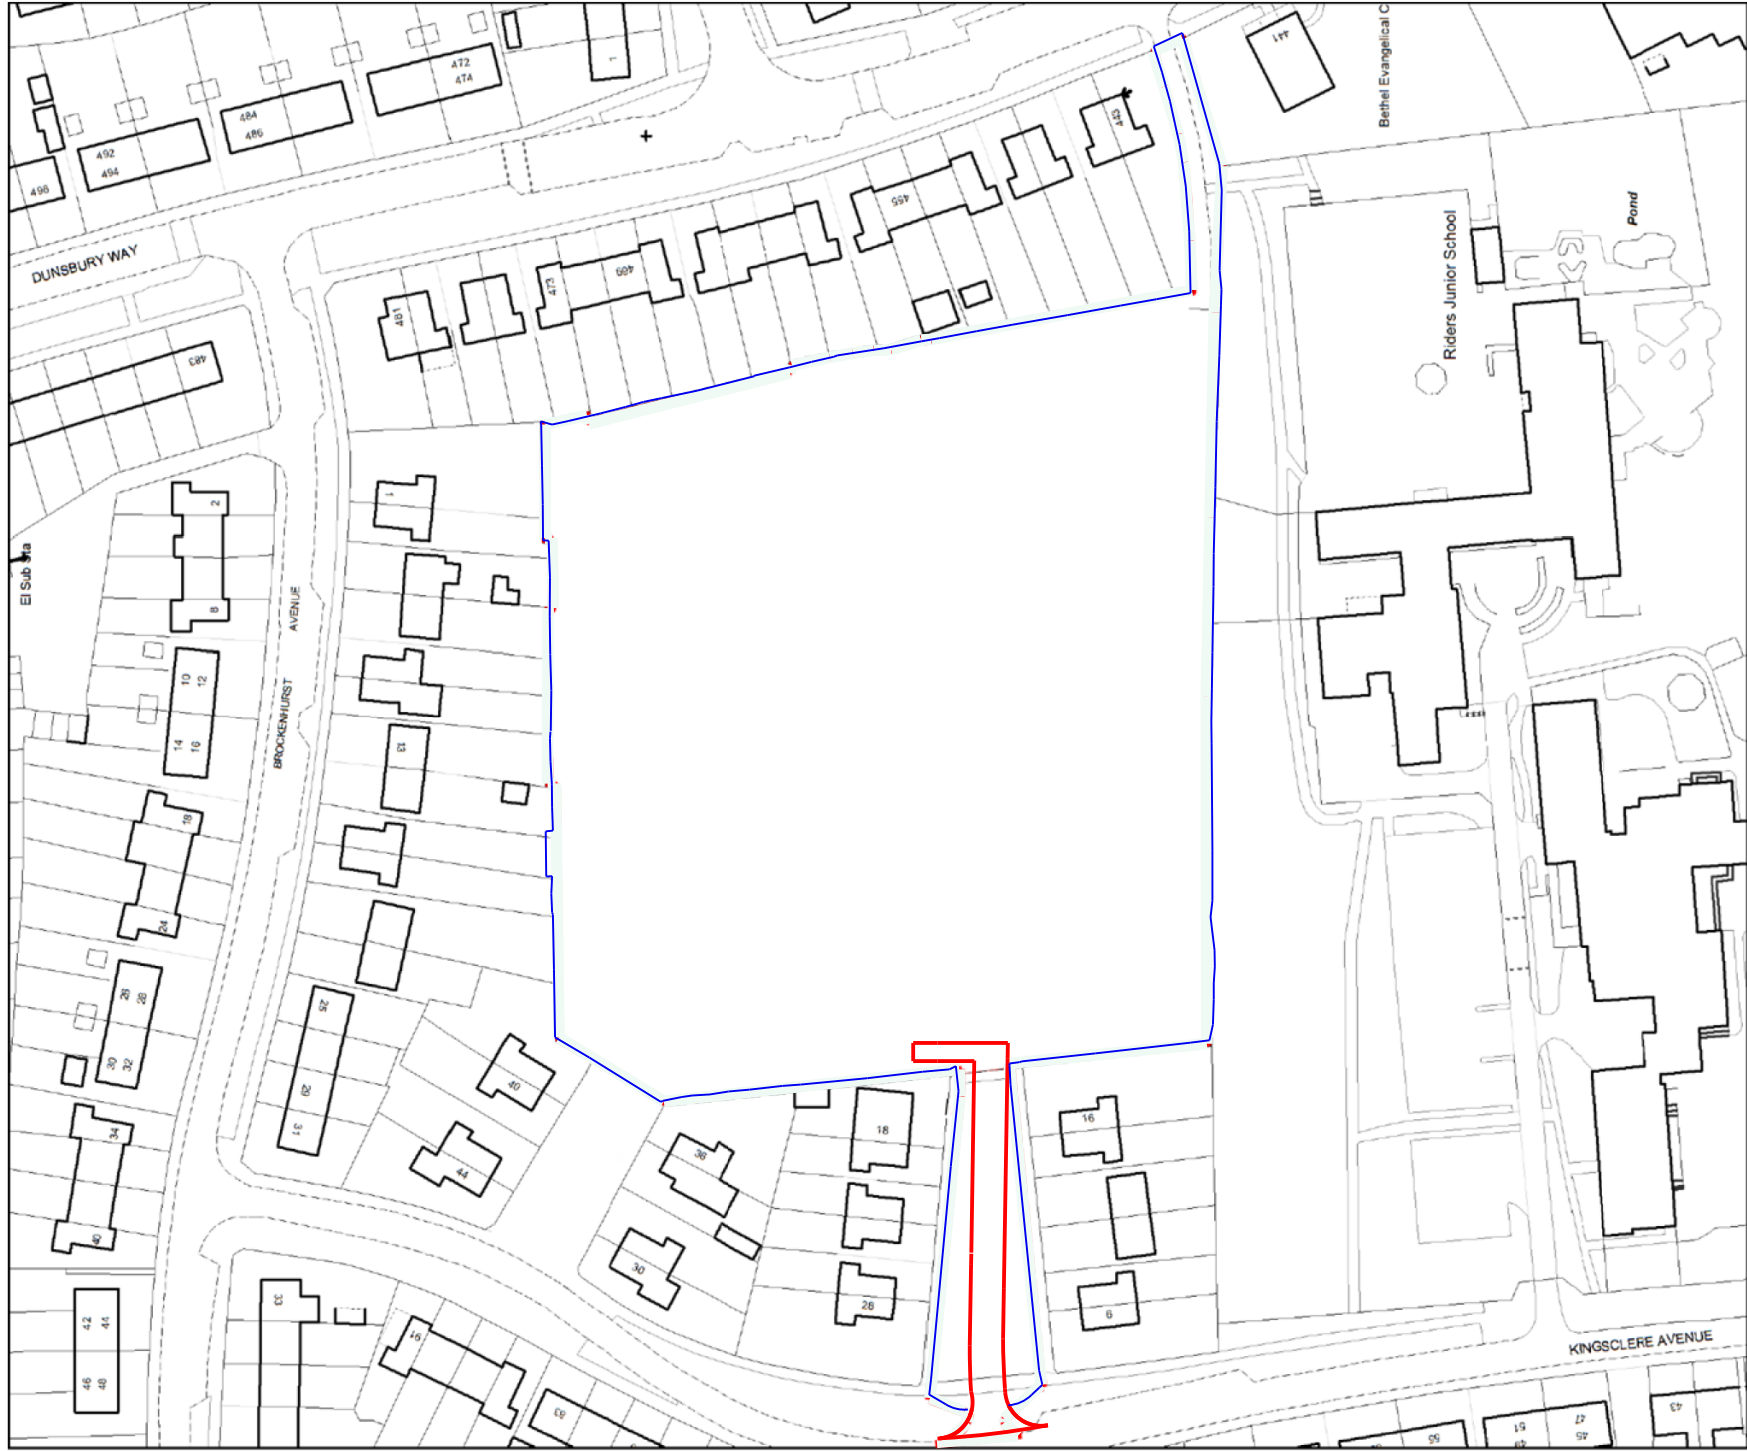


© Crown copyright and data right. Ordnance Survey Licence Number: 100019671 (2015)

KINGSCLERE AVENUE, LEIGH PARK
SITE LOCATION PLAN
1:1250 SCALE

KEY

- SUBSTATION APPLICATION BOUNDARY
- ADJACENT LAND OWNERSHIP

P3 - 06.03.18 - SITE BOUNDARY REVISED
TO LA REQUIREMENT FOR SUBSTATION
APPLICATION.

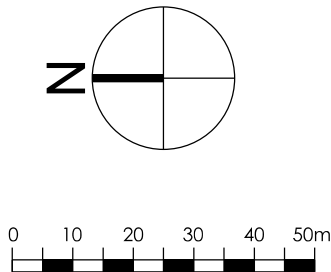

SCALE BAR = 10mm INTERVALS AT TRUE SCALE

PLANNING ISSUE

POPE PRIESTLEY ARCHITECTS				A3	
ARCHITECTURE TOWN PLANNING URBAN DESIGN					
UNIT 15, VICARAGE FARM BUSINESS PARK, WINCHESTER ROAD, FAIR OAK, HAMPSHIRE SO50 7HD T: +44 (0)23 80335228 E: info@popepriestley.co.uk					
CONTRACTORS MUST CHECK ALL DIMENSIONS ON SITE. ONLY FIGURED DIMENSIONS ARE TO BE WORKED FROM. DISCREPANCIES MUST BE REPORTED TO THE ARCHITECT BEFORE PROCEEDING. DRAWING WAS PREPARED IN MICROSTATION FORMAT. DRAWINGS EXPORTED IN OTHER FORMATS MAY DIFFER. REFER TO ORIGINAL DRAWING FOR TRUE FORMAT. THIS DRAWING IS COPYRIGHT ©					
PROPOSED HOUSING DEVELOPMENT KINGSCLERE AVENUE LEIGH PARK HAVANT		SITE LOCATION PLAN			
SCALE @ A3 1: 1250	DATE APRIL 2016	AUTHOR HG	CHECK SW	DRAWING NO. PP1308-100-01	REVISION P3