


FRONT ADDITION AND GARAGE CONVERSION
35, SALTMARSH LANE, HAYLING IS. HANTS
FOR MR & MRS D. HARMER

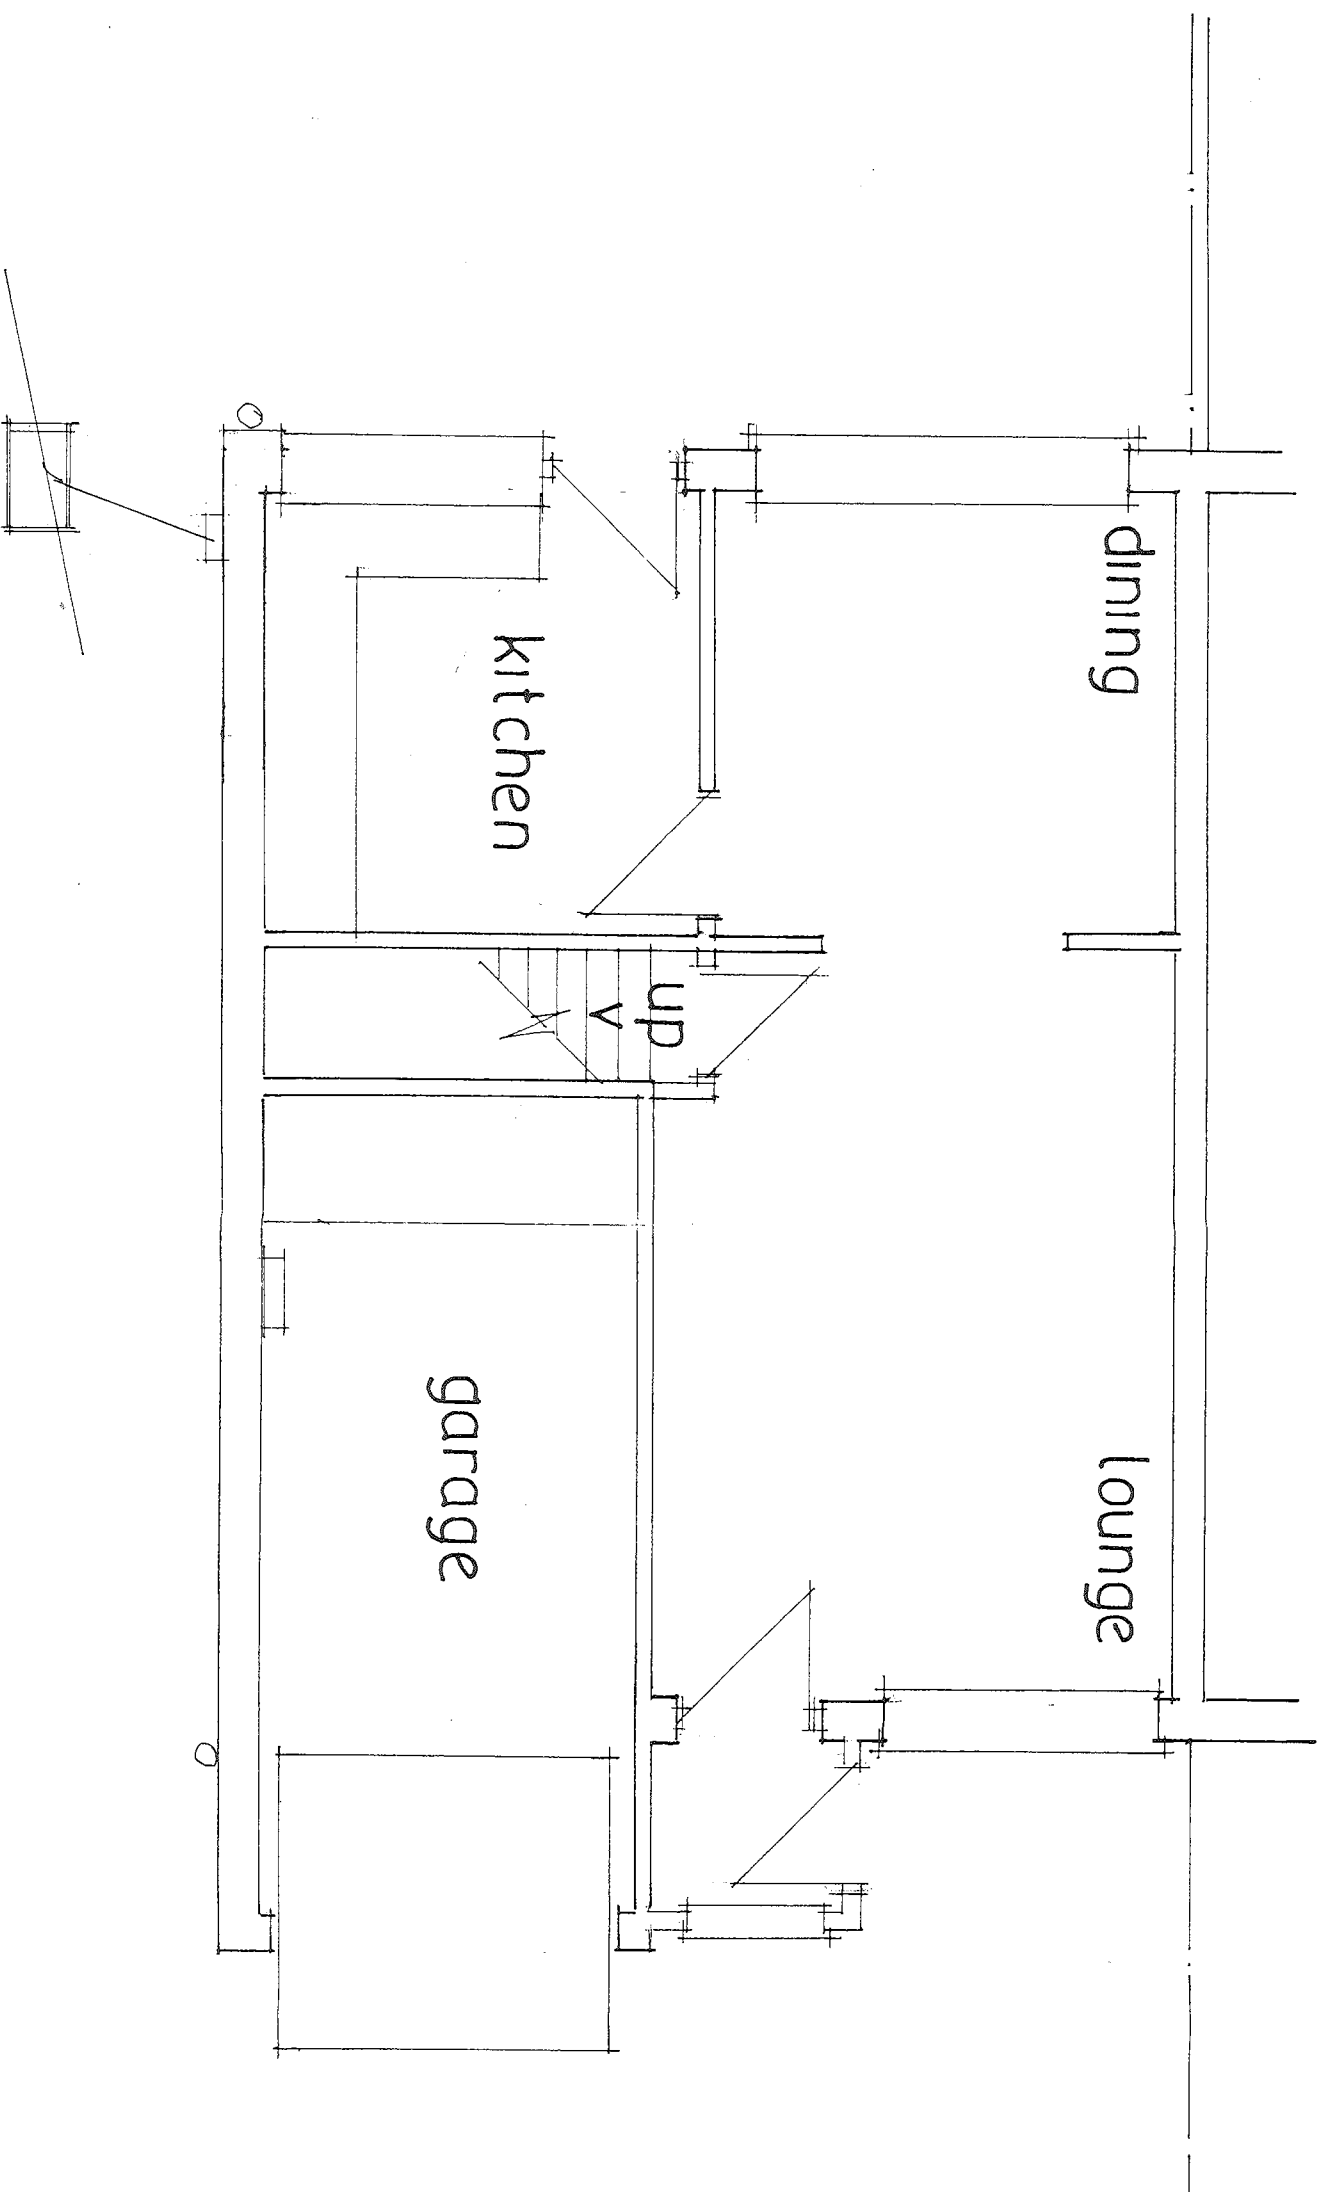

HAVANT BOROUGH
COUNCIL
12 FEB 2018
RECEIVED

date feb 18
scale 1:50

EXISTING GROUND FLOOR

PETER J. WALKER
ISLAND DESIGN
182 SEAFRONT, HAYLING ISLAND, HANTS
PO11 9AN
TEL: 02392467571