


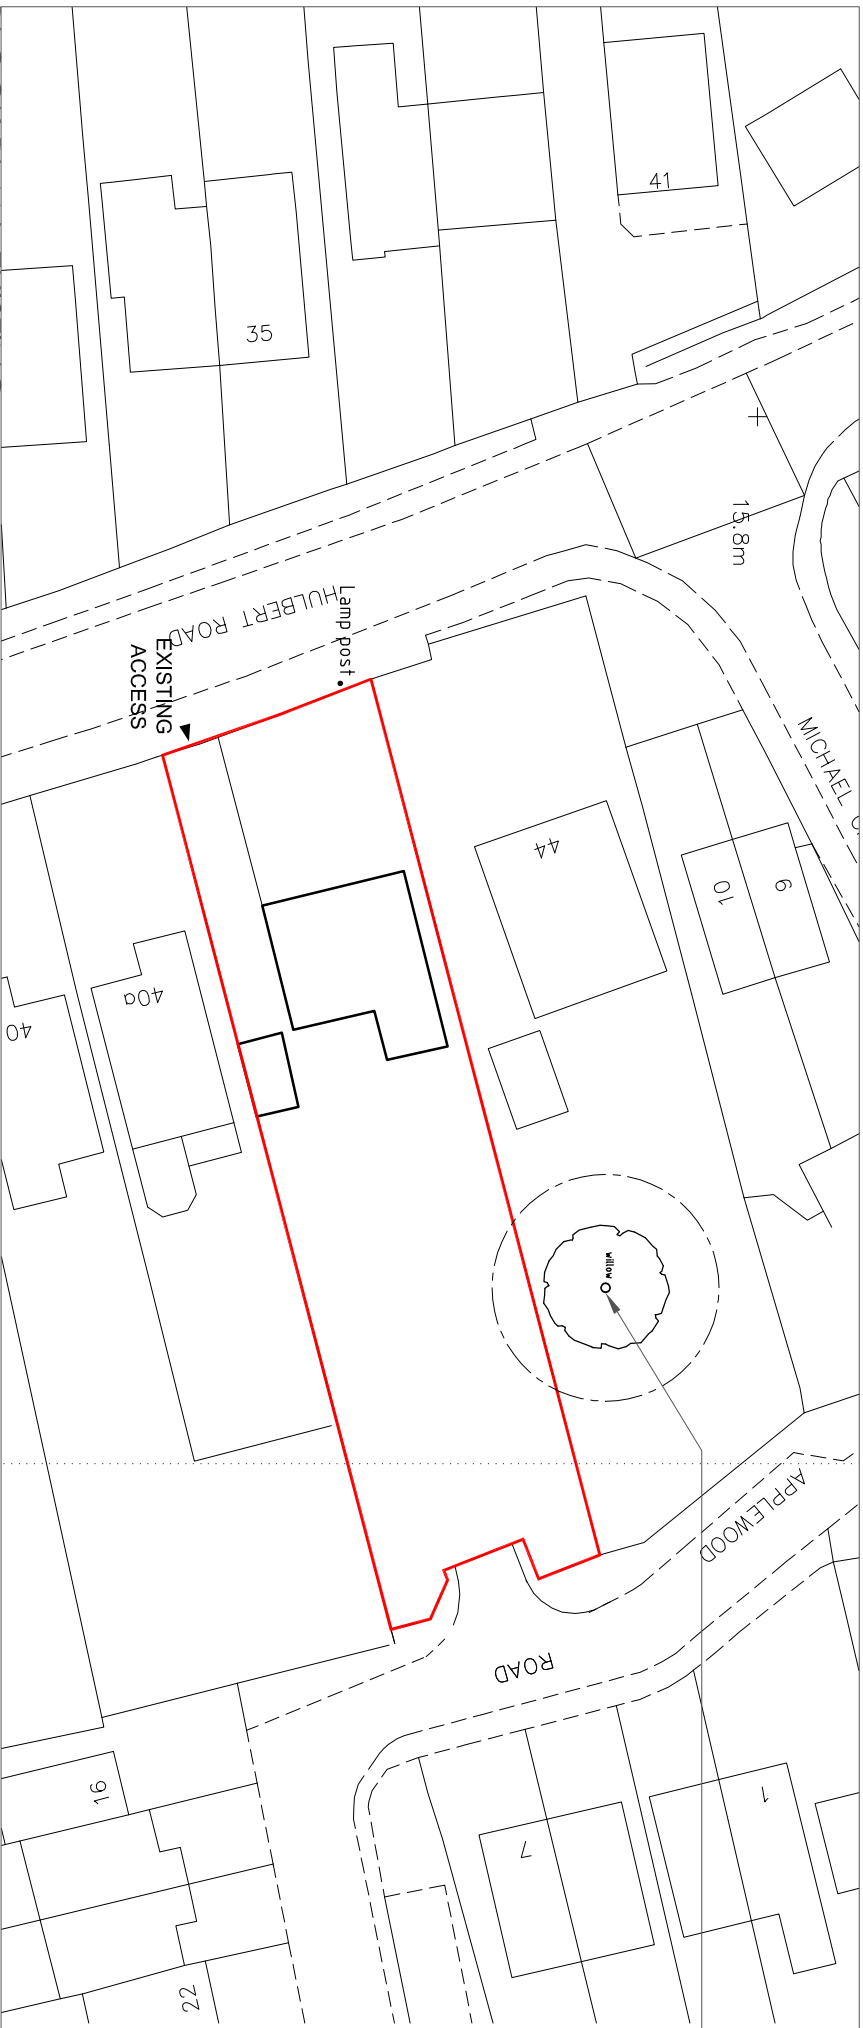

NEIGHBOURING TREE AND APPROXIMATE RPA: REFER TO TREE REPORT FOR DETAILS

BLOCK PLAN: EXISTING



- INDICATES POSITIONS OF RECYCLING AND REFUSE PROVISION
- PROVISION OF SECURE GARDEN SHED FOR EACH PROPERTY (CYCLE & GARDEN EQUIPMENT STORAGE)
- INDICATES CAR PARKING PROVISION
- BUILDINGS TO BE REMOVED
- GENERALLY BOUNDARY FENCING/HEDGING ALL ROUND TO BE RETAINED. WHERE APPLICABLE PRUNING TO A MAXIMUM HEDGE SIZE OF 8' HIGH x 3' WIDE.
- EXISTING SOUTHERN BOUNDARY FENCE TO BE REPLACED WITH NEW 6' FENCE IN AGREEMENT WITH NEIGHBOUR

BLOCK PLAN: PROPOSED